




ENGINEER'S SEAL

$$\underline{\underline{3/16'' = 1'-0''}}$$
$$\underline{\underline{3/16'' = 1'-0''}}$$

## A2.1

ENGINEER'S SEAL
 
$$3/16" = 1'-0"$$
PROJECT:

SCALE: AS NOTED

DATE: 06.23.2026  
JOB: SPR2-6-23-26 ASHLAN & 99  
DWG BY: ME  
CHK BY: JN  
SHEET NO :

## A2.2

ENGINEER'S SEAL


[illegible]

|              |                                                        |
|--------------|--------------------------------------------------------|
| SHEET TITLE: | FLOOR PLAN                                             |
| PROJECT:     | NEW COMMERCIAL/RETAIL<br>DEVELOPMENT<br>HOLLISTER, CA. |

SCALE: AS NOTED

DATE: 06.23.2026  
JOB: SPR2-6-23-26 ASHLAN & 99  
DWG BY: ME  
CHK BY: JN  
SHEET NO.:


### A2.3

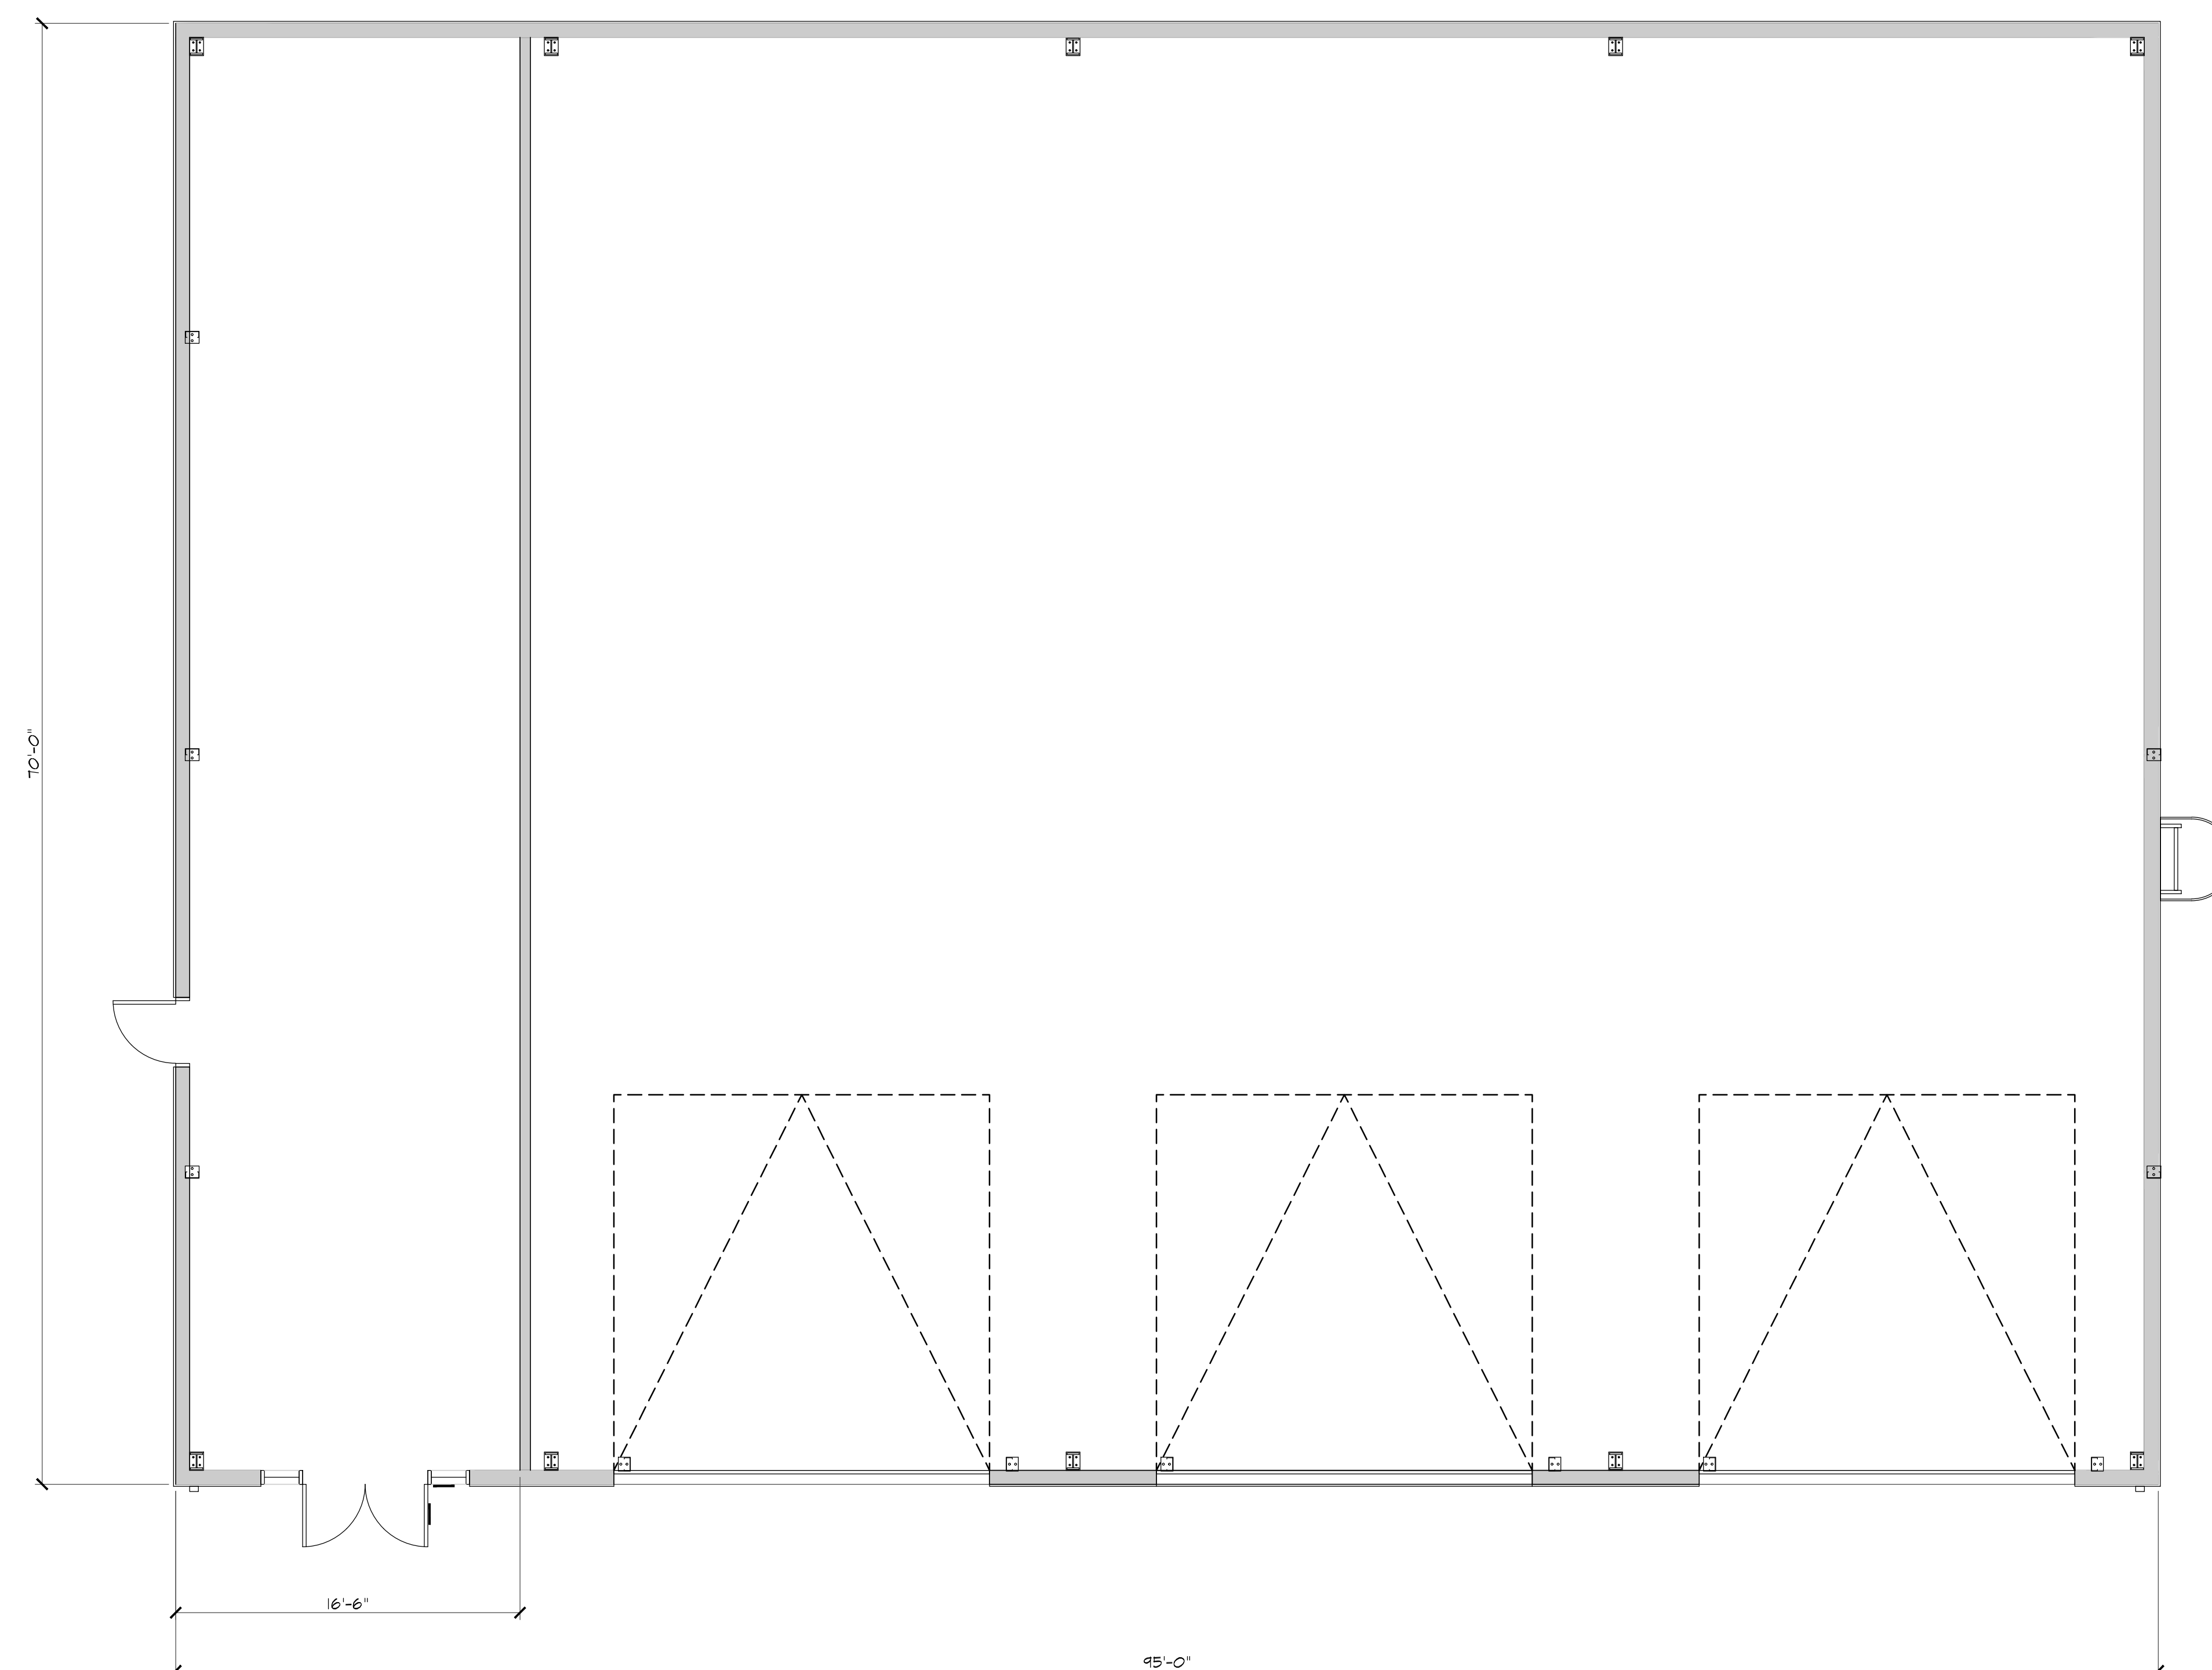

## FLOOR PLAN - BUILDING 8


$$\underline{\underline{3/16'' = 1'-0''}}$$

D:\00-TRU-EAST-DESIGN\00-CLIENTS\02-Bottomline\PROJECTS-2025\BL-25-014 - Holister Site Development\01-Drawings\A2.1 FLOOR PLANS.dwg

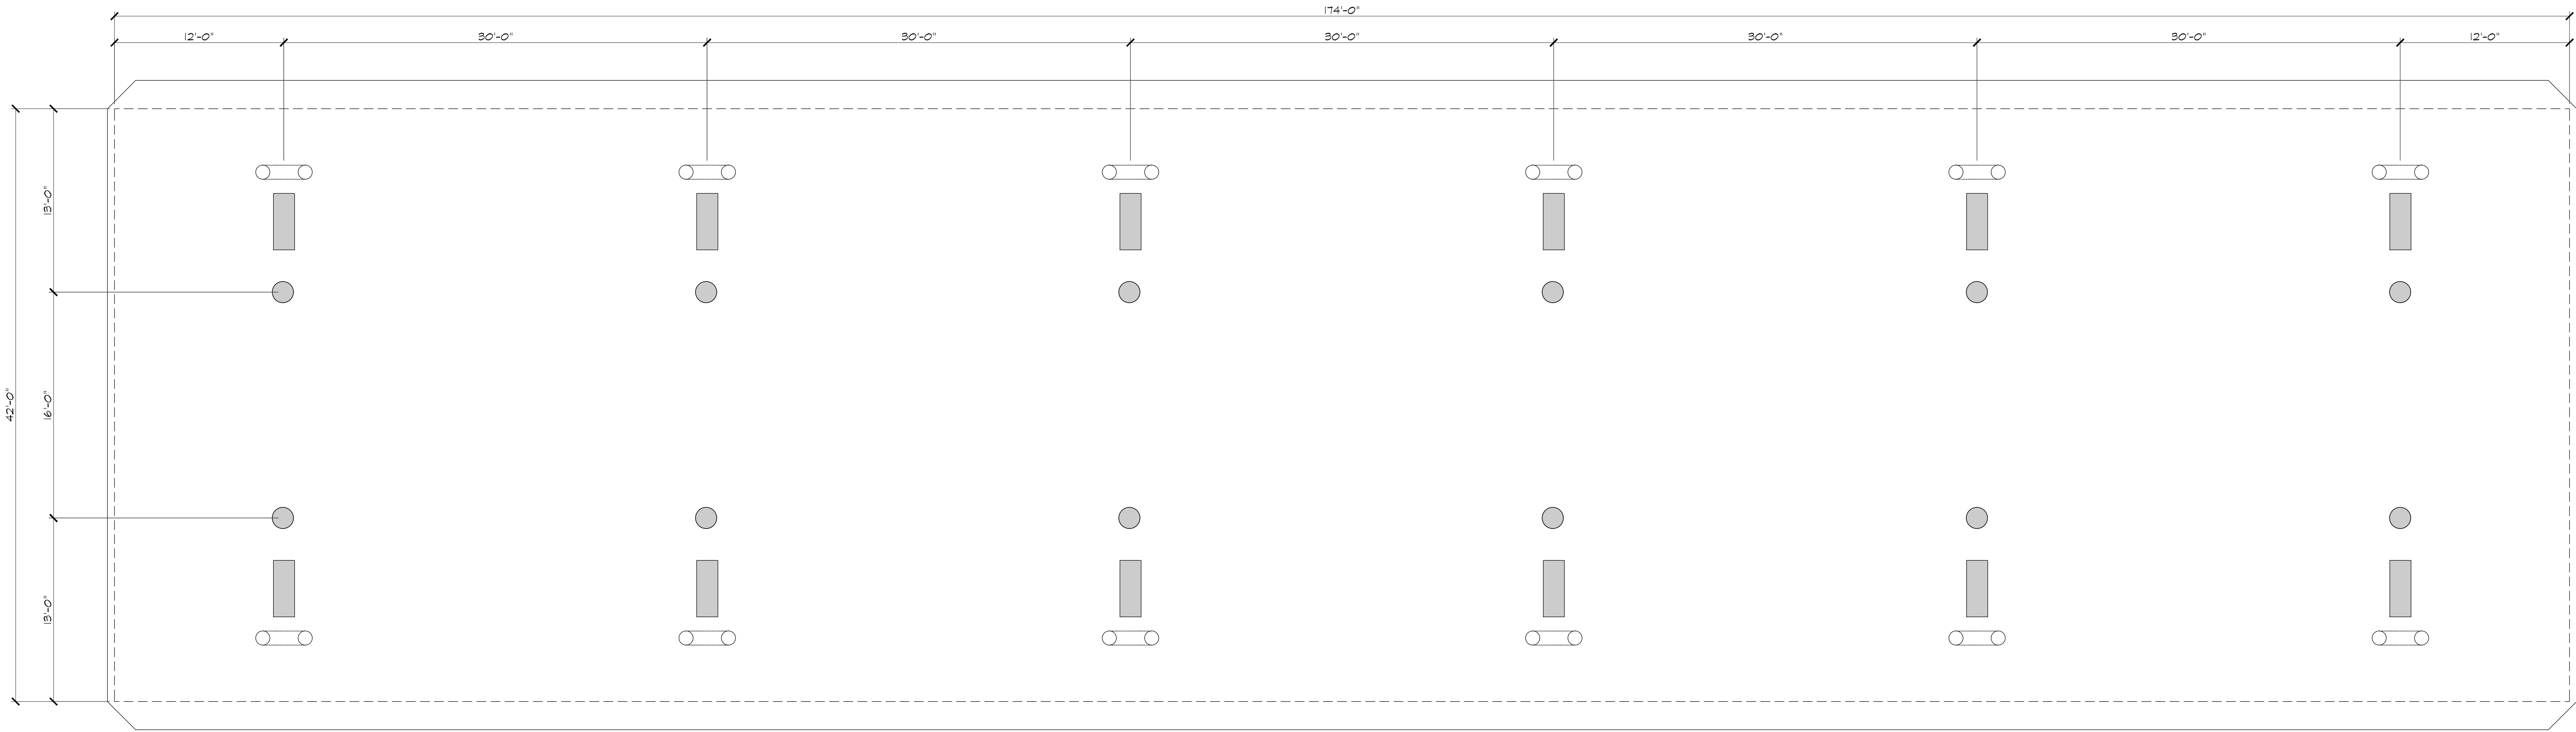

FLOOR PLAN - GAS CANOPY

3/16" = 1'-0"

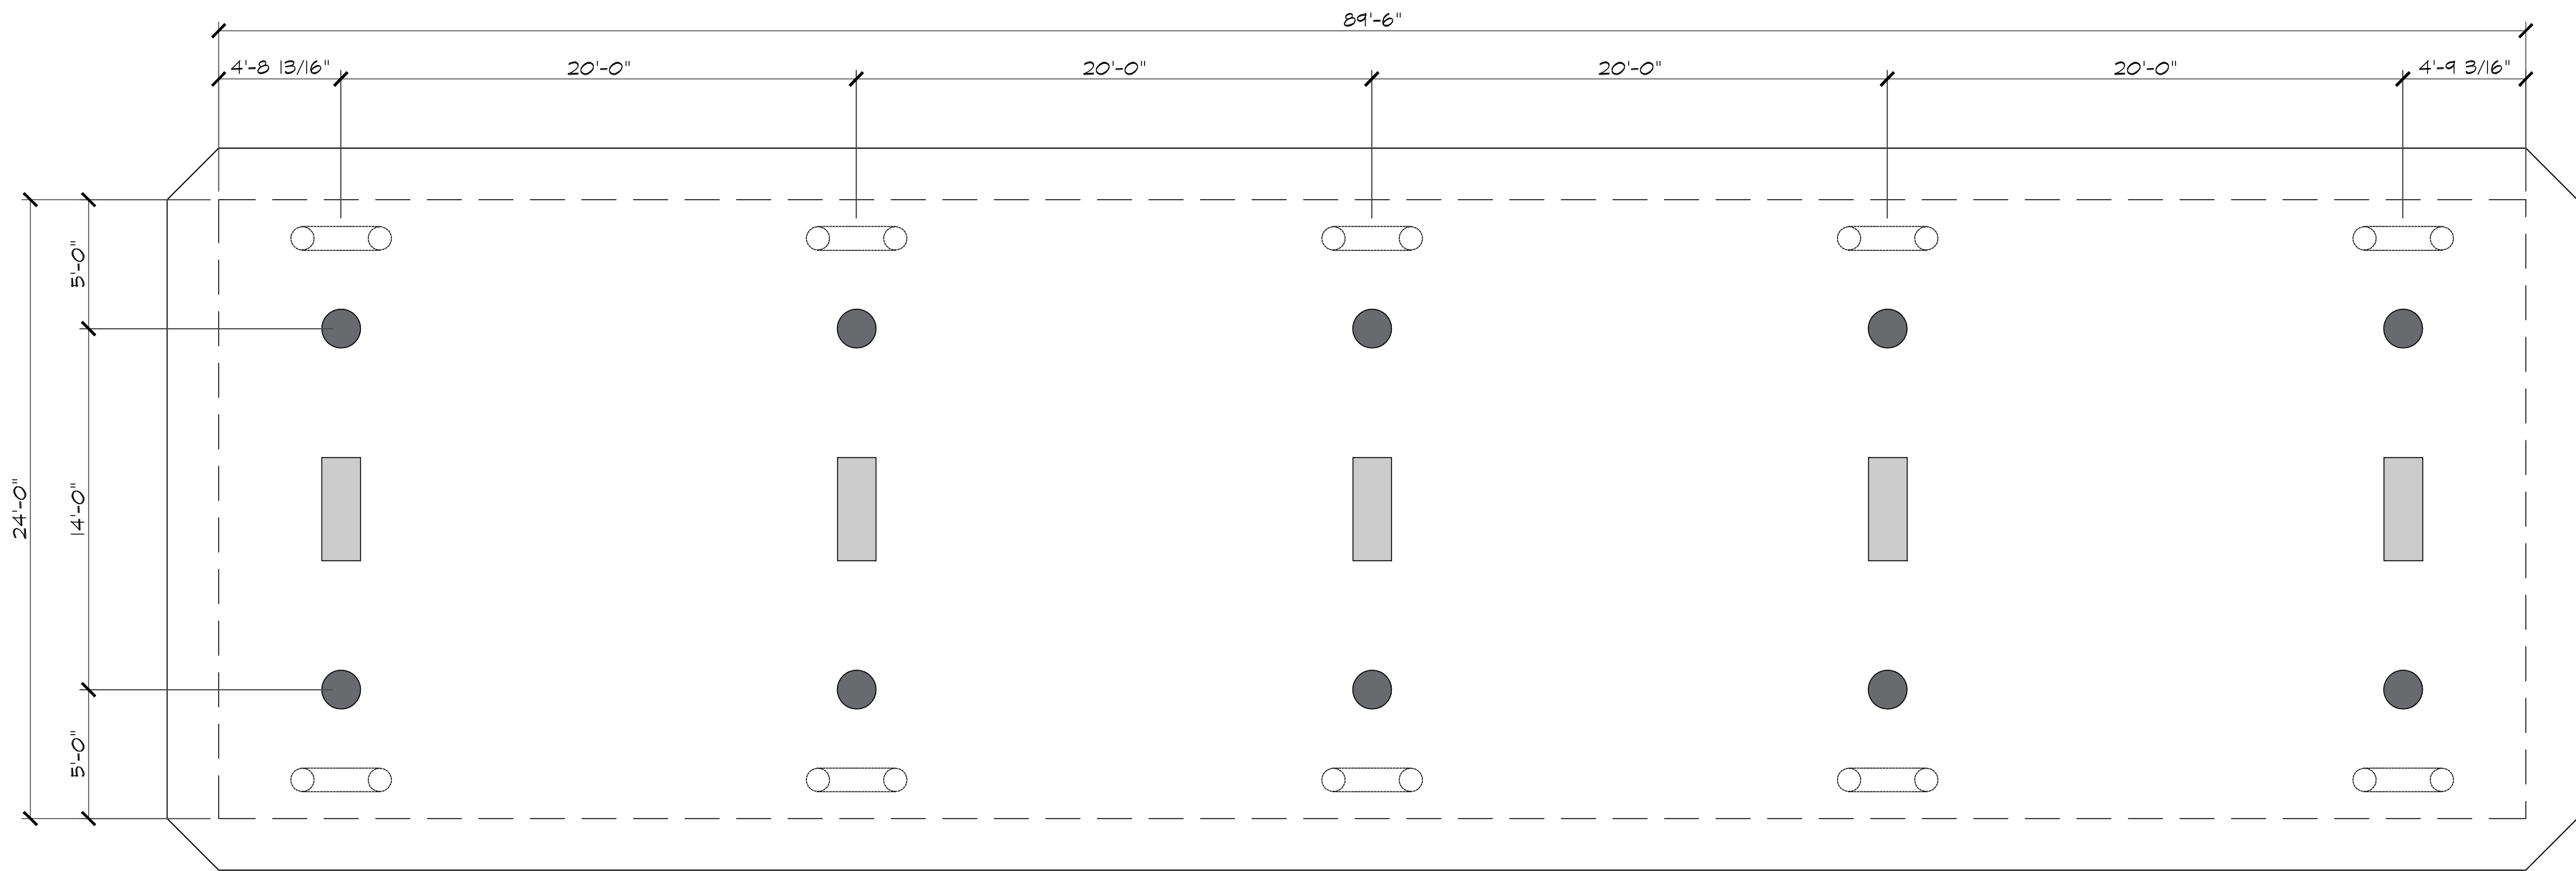

FLOOR PLAN - DIESEL CANOPY

3/16" = 1'-0"



**BOTTOM LINE**

BROKER | CONSULT | ENTITLE | DESIGN  
ENGINEER | BUILD | CAPITAL | MANAGE

Po Box 1095  
Clovis, CA 93613  
Main: 559.917.3207 | Fax: 559.314.6123  
Permitting@Bottom-Line.com  
http://www.Bottom-Line.com

This document contains confidential information, is an instrument of a professional service, and the property of Bottom Line Group. It shall not be used on other projects or for the extension of this project without Bottom Line Group's written approval.

ENGINEER'S SEAL

| REVISONS | NO. | DESCRIPTION | DATE |
|----------|-----|-------------|------|
|          |     |             |      |
|          |     |             |      |
**FLOOR PLANS**

NEW COMMERCIAL/RETAIL  
DEVELOPMENT  
HOLLISTER, CA.

SHEET TITLE:

PROJECT:

SCALE: AS NOTED

DATE: 06.23.2026  
JOB: SPR2-6-23-26 ASHLAN & 99  
DWG BY: ME  
CHK BY: JN  
SHEET NO.:

A2.4






**BOTTOM LINE**

BROKER | CONSULT | ENTITLE | DESIGN  
ENGINEER | BUILD | CAPITAL | MANAGE

Po Box 1095  
Clovis, CA 93613  
Main: 559.917.3207 | Fax: 559.314.6123  
Permitting@Bottom-Line.com  
http://www.Bottom-Line.com


This document contains confidential information, is an instrument of a professional service, and the property of Bottom Line Group. It shall not be used on other projects or for the extension of this project without Bottom Line Group's written approval

ENGINEER'S SEAL

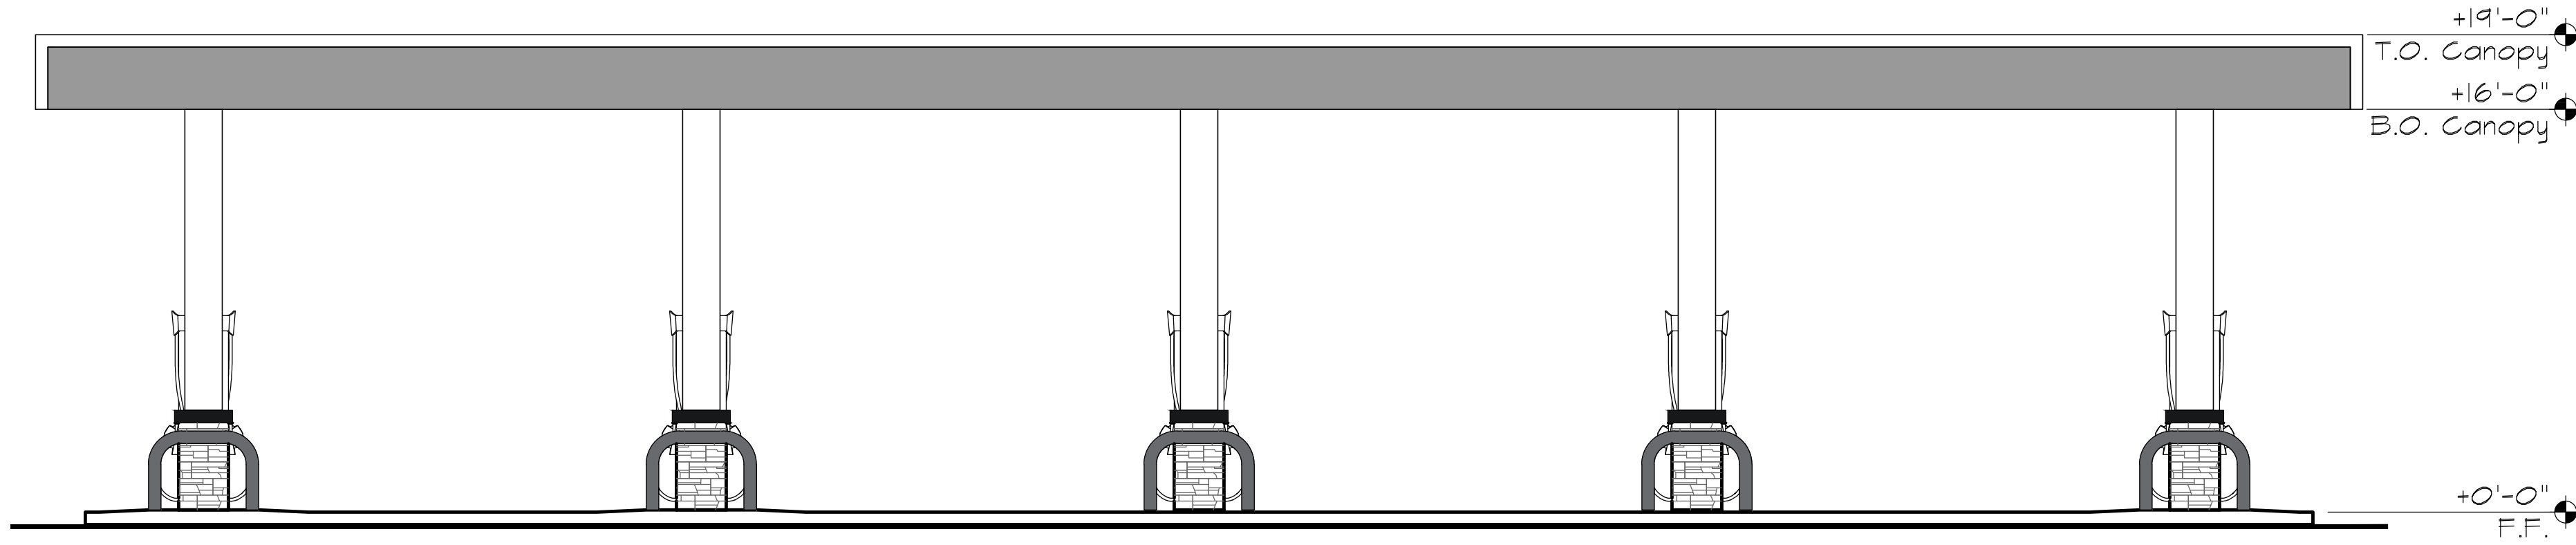


EAST ELEVATION - DIESEL CANOPY (WEST SIM.)

3/16" = 1'-0"

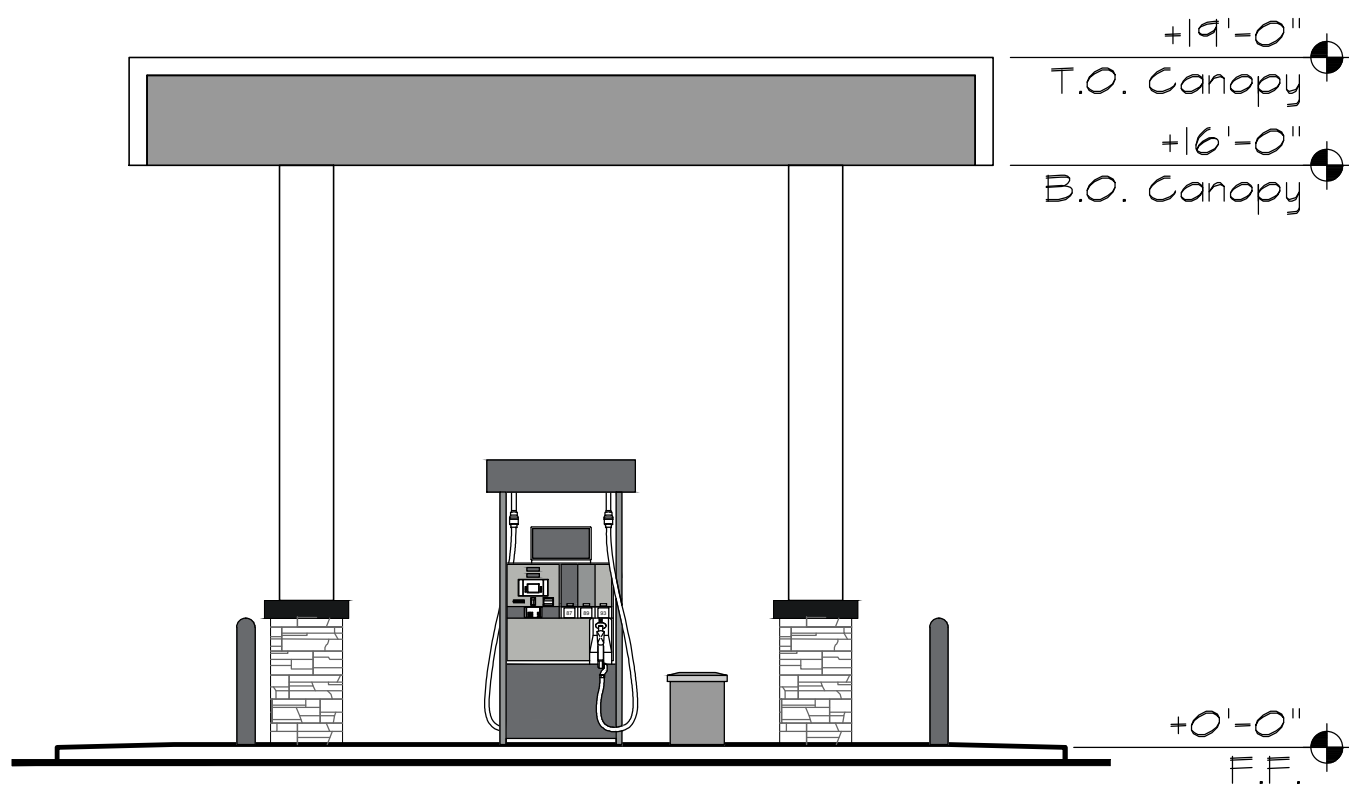


SOUTH ELEVATION - DIESEL CANOPY (NORTH SIM.)

3/16" = 1'-0"

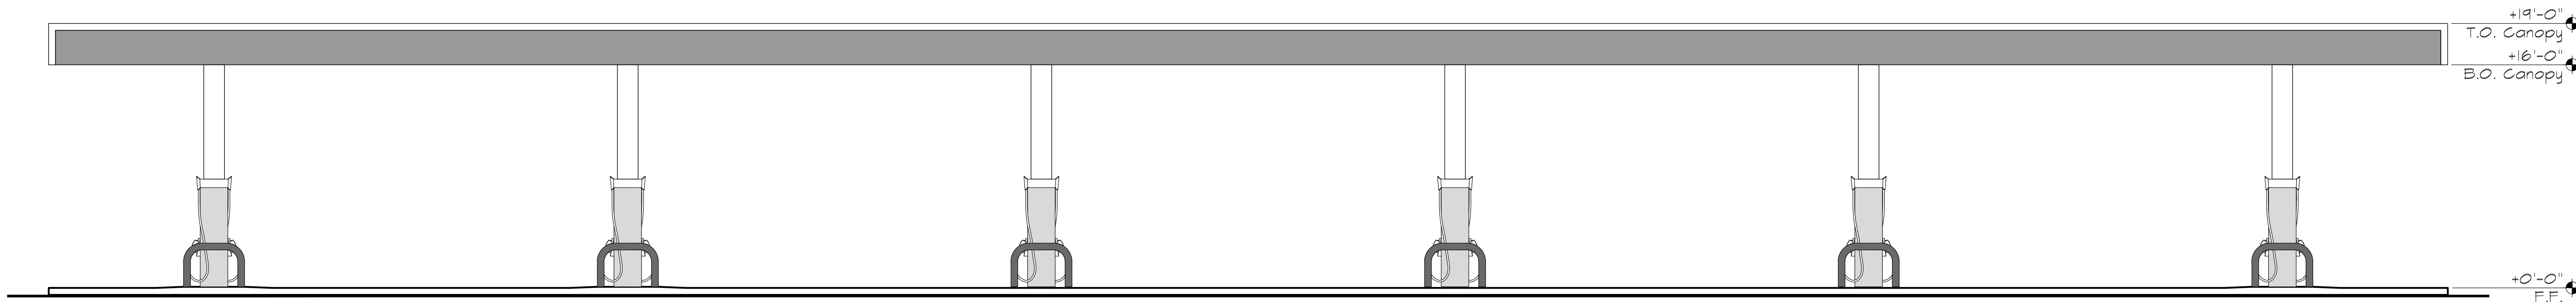

SOUTH ELEVATION - GAS CANOPY (NORTH SIM.)

3/16" = 1'-0"

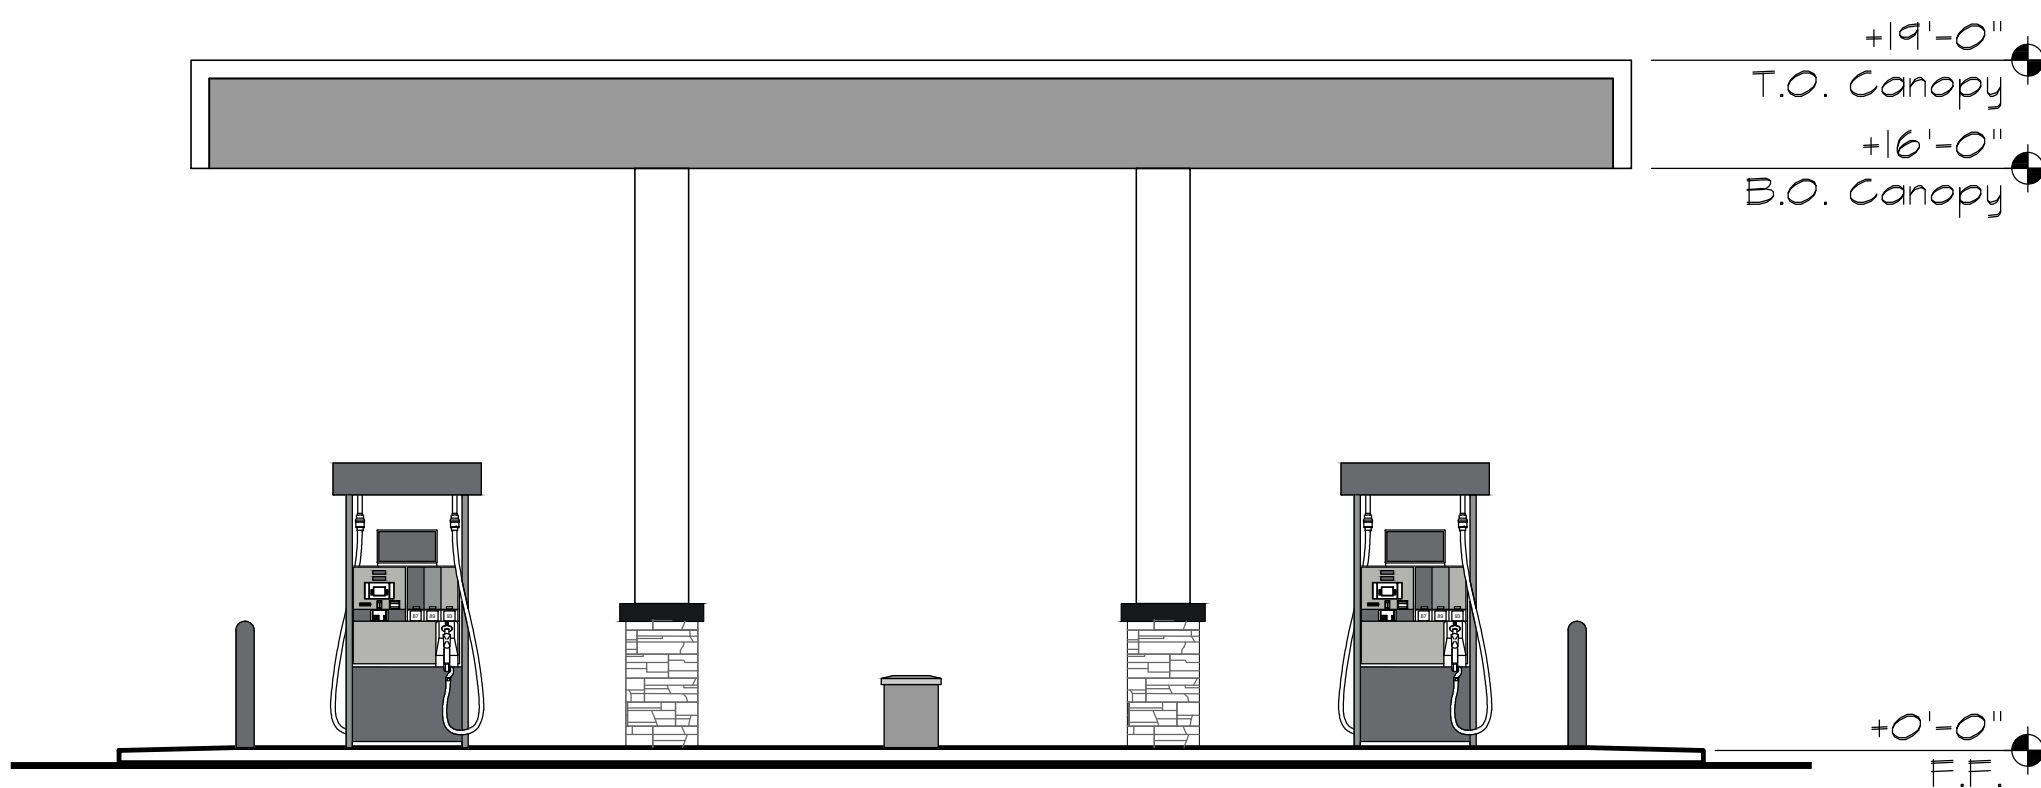

EAST ELEVATION - GAS CANOPY (WEST SIM.)

| REVISIONS | DESCRIPTION | DATE |     |  |  |
|-----------|-------------|------|-----|--|--|
|           |             |      | NO. |  |  |
|           |             |      |     |  |  |
|           |             |      |     |  |  |
| ELEVATIONS   |  | NEW COMMERCIAL/RETAIL DEVELOPMENT HOLLISTER, CA. |  |
|--------------|--|--------------------------------------------------|--|
| SHEET TITLE: |  | PROJECT:                                         |  |

SCALE: AS NOTED

DATE: 06.23.2026  
JOB: SPR2-6-23-26 ASHLAN & 99  
DWG BY: ME  
CHK BY: JN  
SHEET NO.:

A3.2



**BOTTOM LINE**

BROKER | CONSULT | ENTITLE | DESIGN  
ENGINEER | BUILD | CAPITAL | MANAGE

Po Box 1095  
Clovis, CA 93613  
Main: 559.917.3207 | Fax: 559.314.6123  
Permitting@Bottom-Line.com  
http://www.Bottom-Line.com

This document contains confidential information, is an instrument of a professional service, and the property of Bottom Line Group. It shall not be used on other projects or for the extension of this project without Bottom Line Group's written approval

ENGINEER'S SEAL


| REVISIONS | NO. | DESCRIPTION | DATE |
|-----------|-----|-------------|------|
|           |     |             |      |
|           |     |             |      |
|              |                                                        |
|--------------|--------------------------------------------------------|
| SHEET TITLE: | ELEVATIONS                                             |
| PROJECT:     | NEW COMMERCIAL/RETAIL<br>DEVELOPMENT<br>HOLLISTER, CA. |

SCALE: AS NOTED


DATE: 06.23.2026  
JOB: SPR2-6-23-26 ASHLAN & 99  
DWG BY: ME  
CHK BY: JN  
SHEET NO.:

A3.3

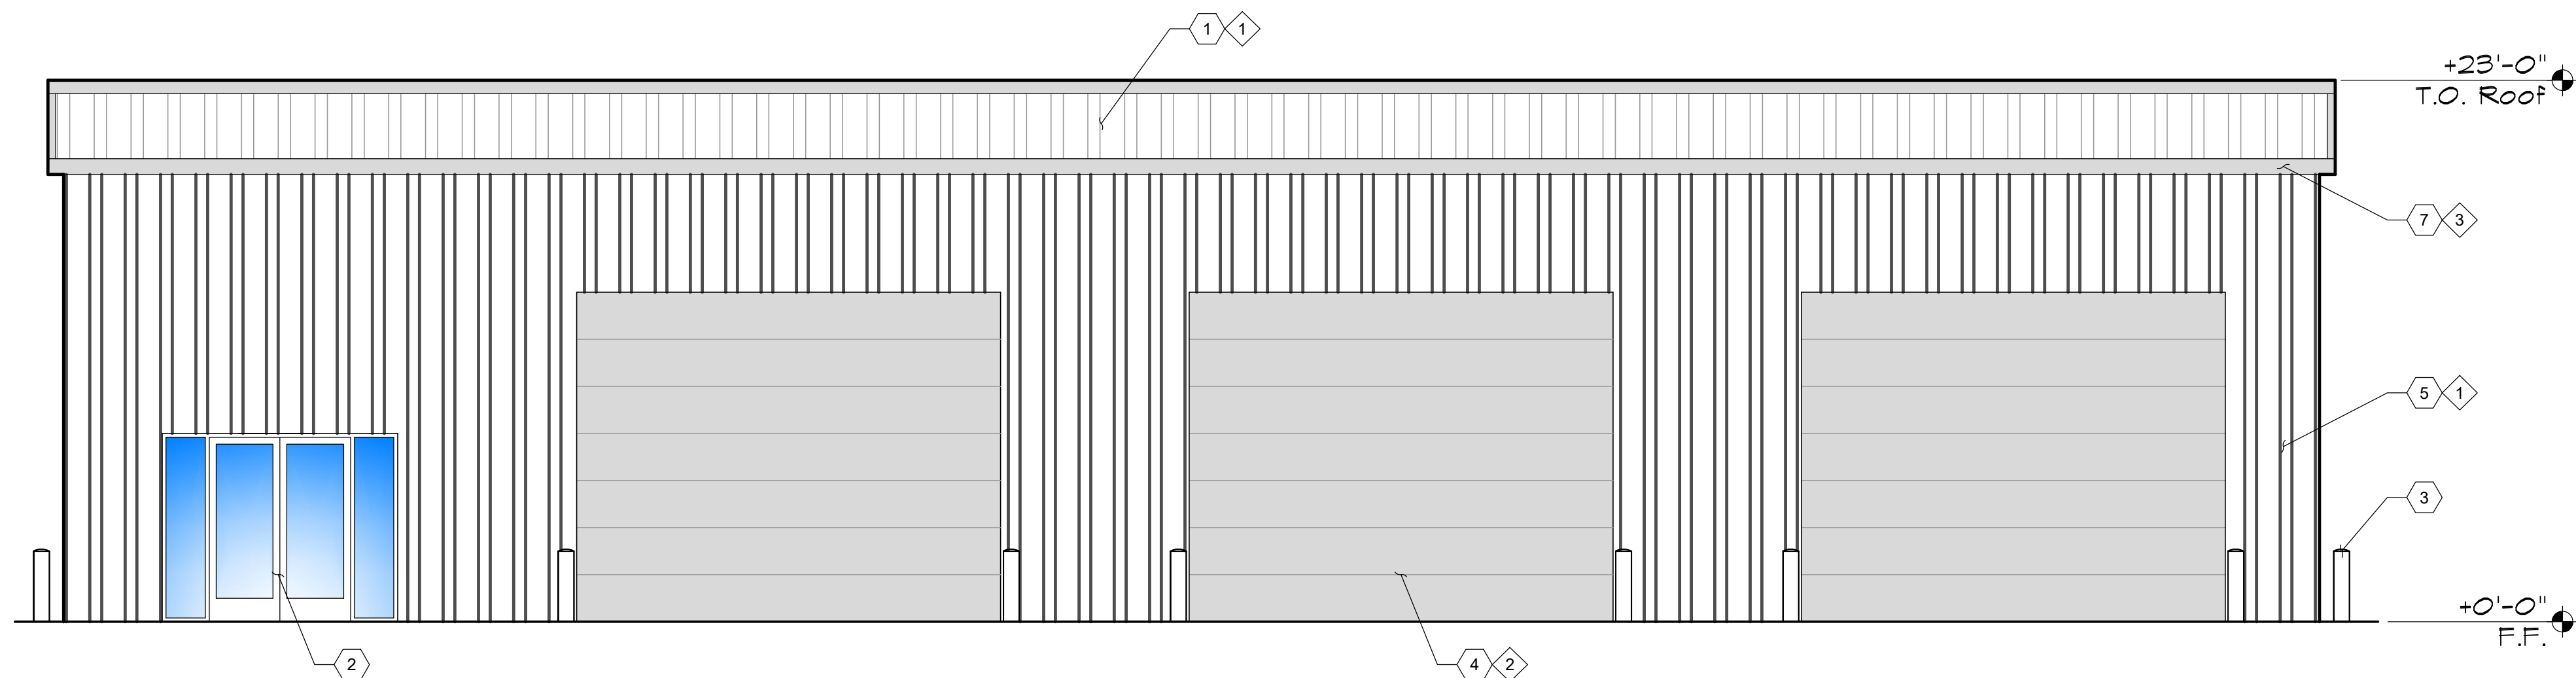


**EAST ELEVATION - BUILDING 8**

3/16" = 1'-0"

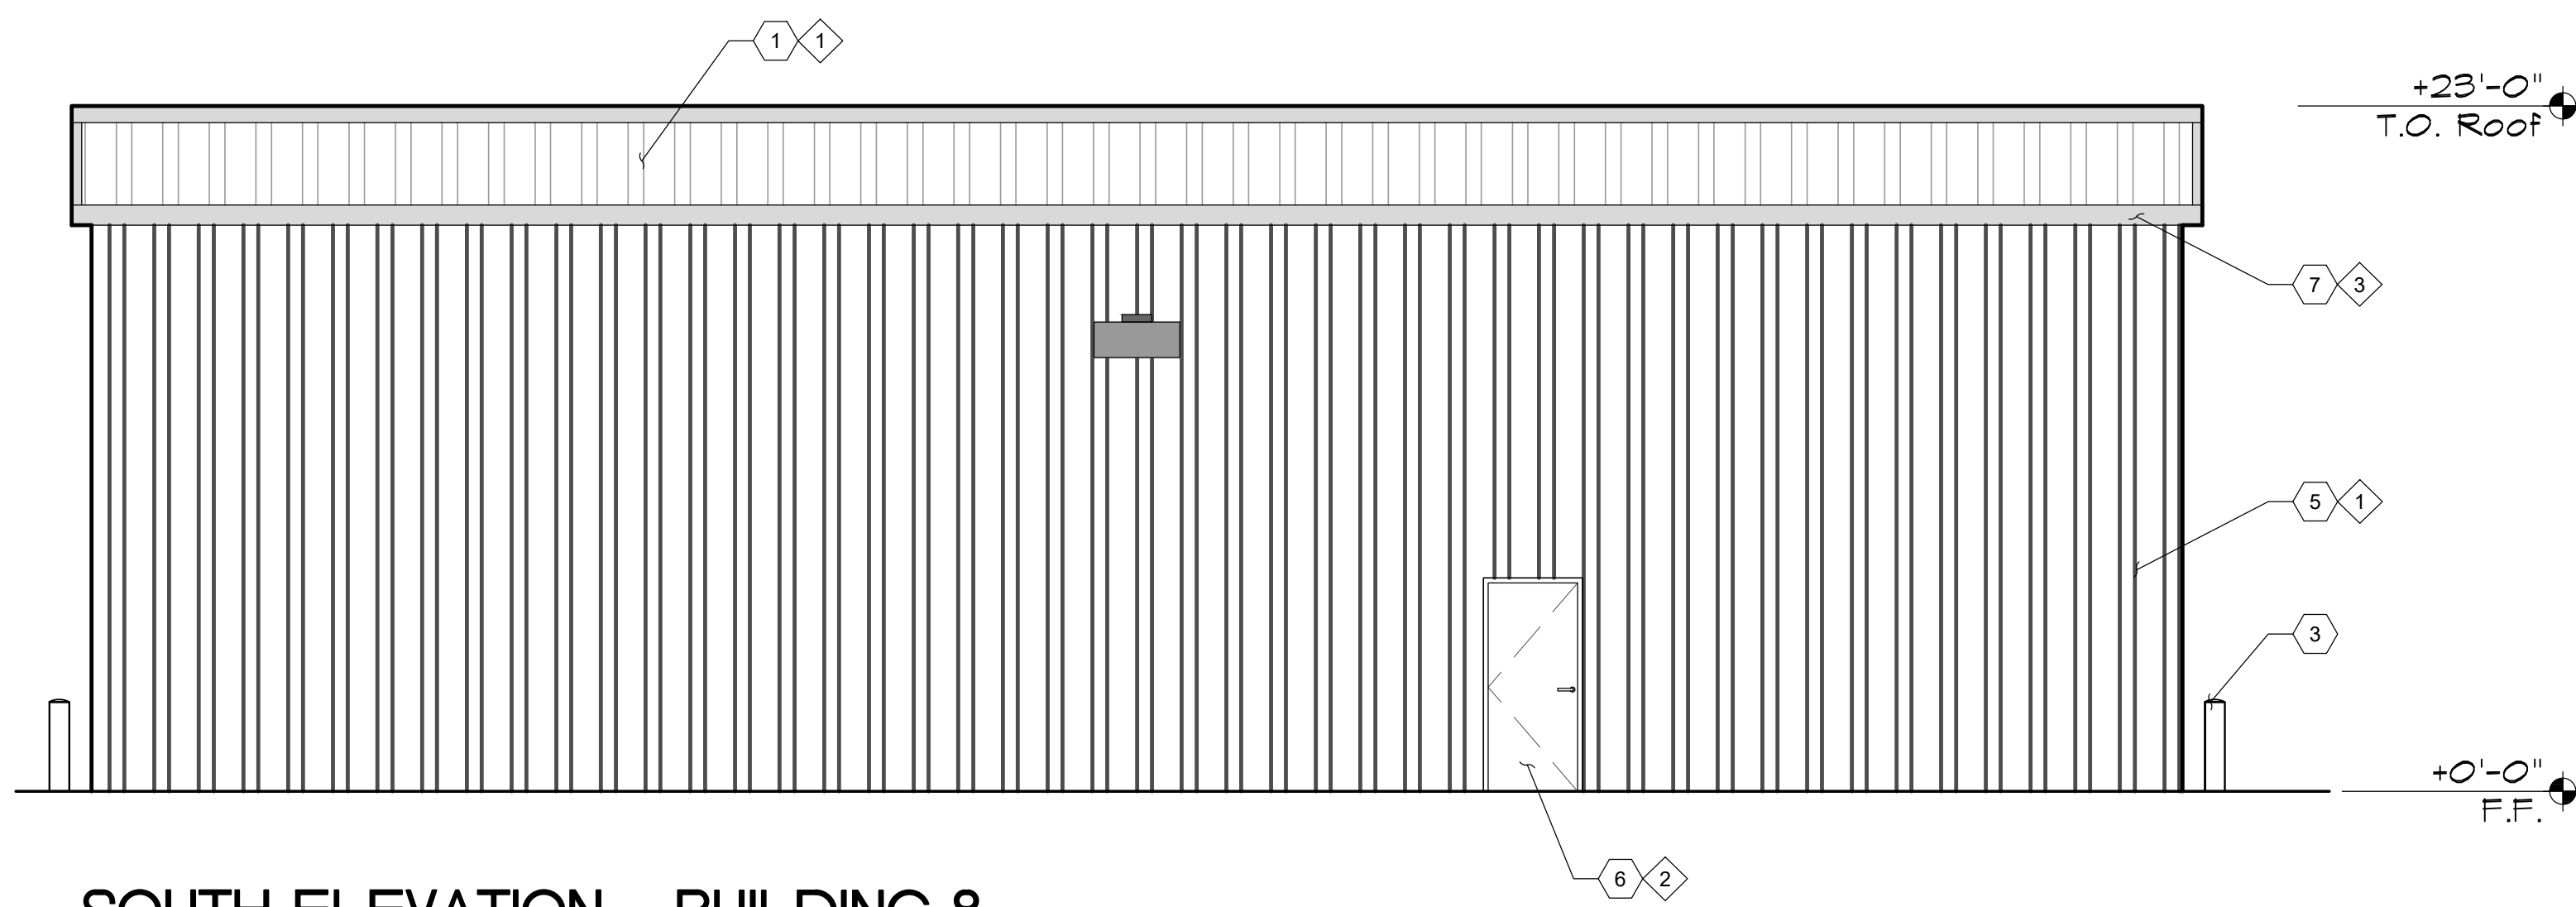


**SOUTH ELEVATION - BUILDING 8**

3/16" = 1'-0"

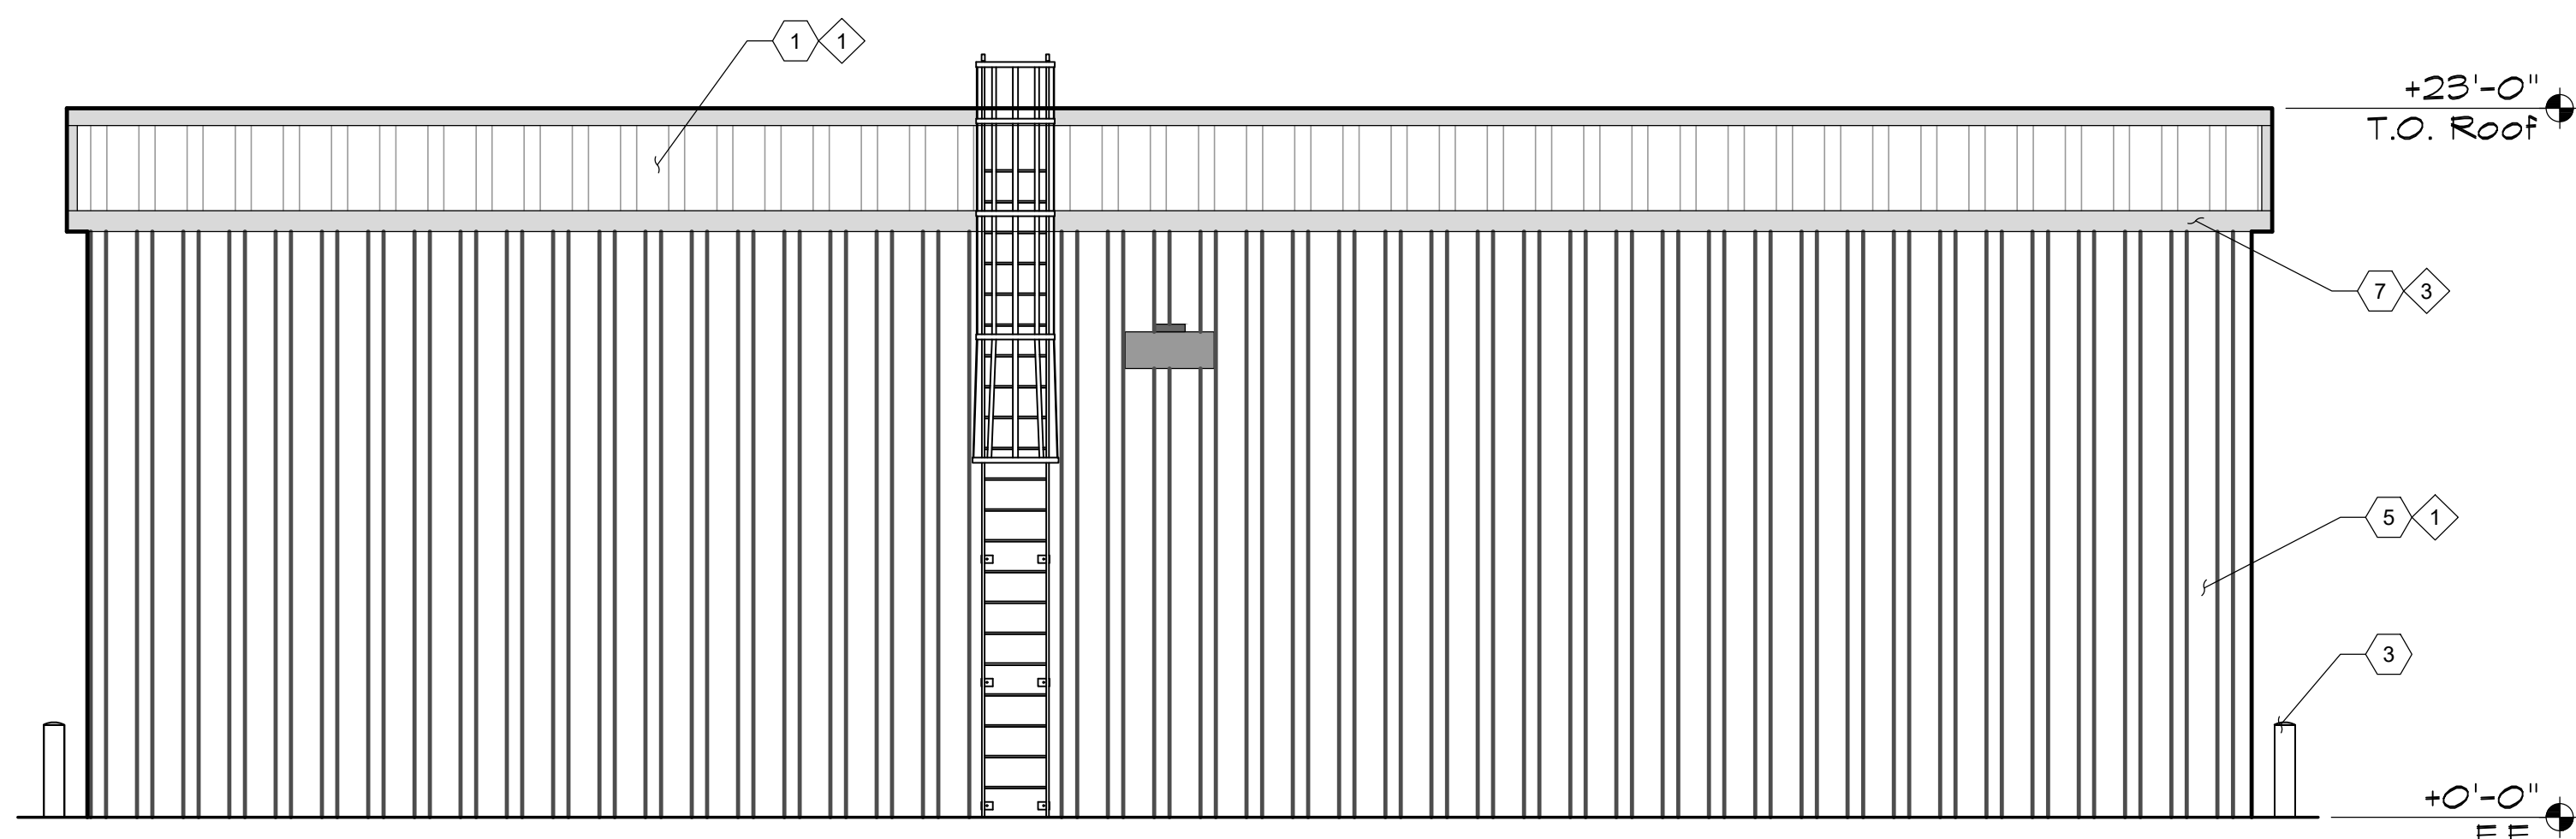

**NORTH ELEVATION - BUILDING 8**

3/16" = 1'-0"

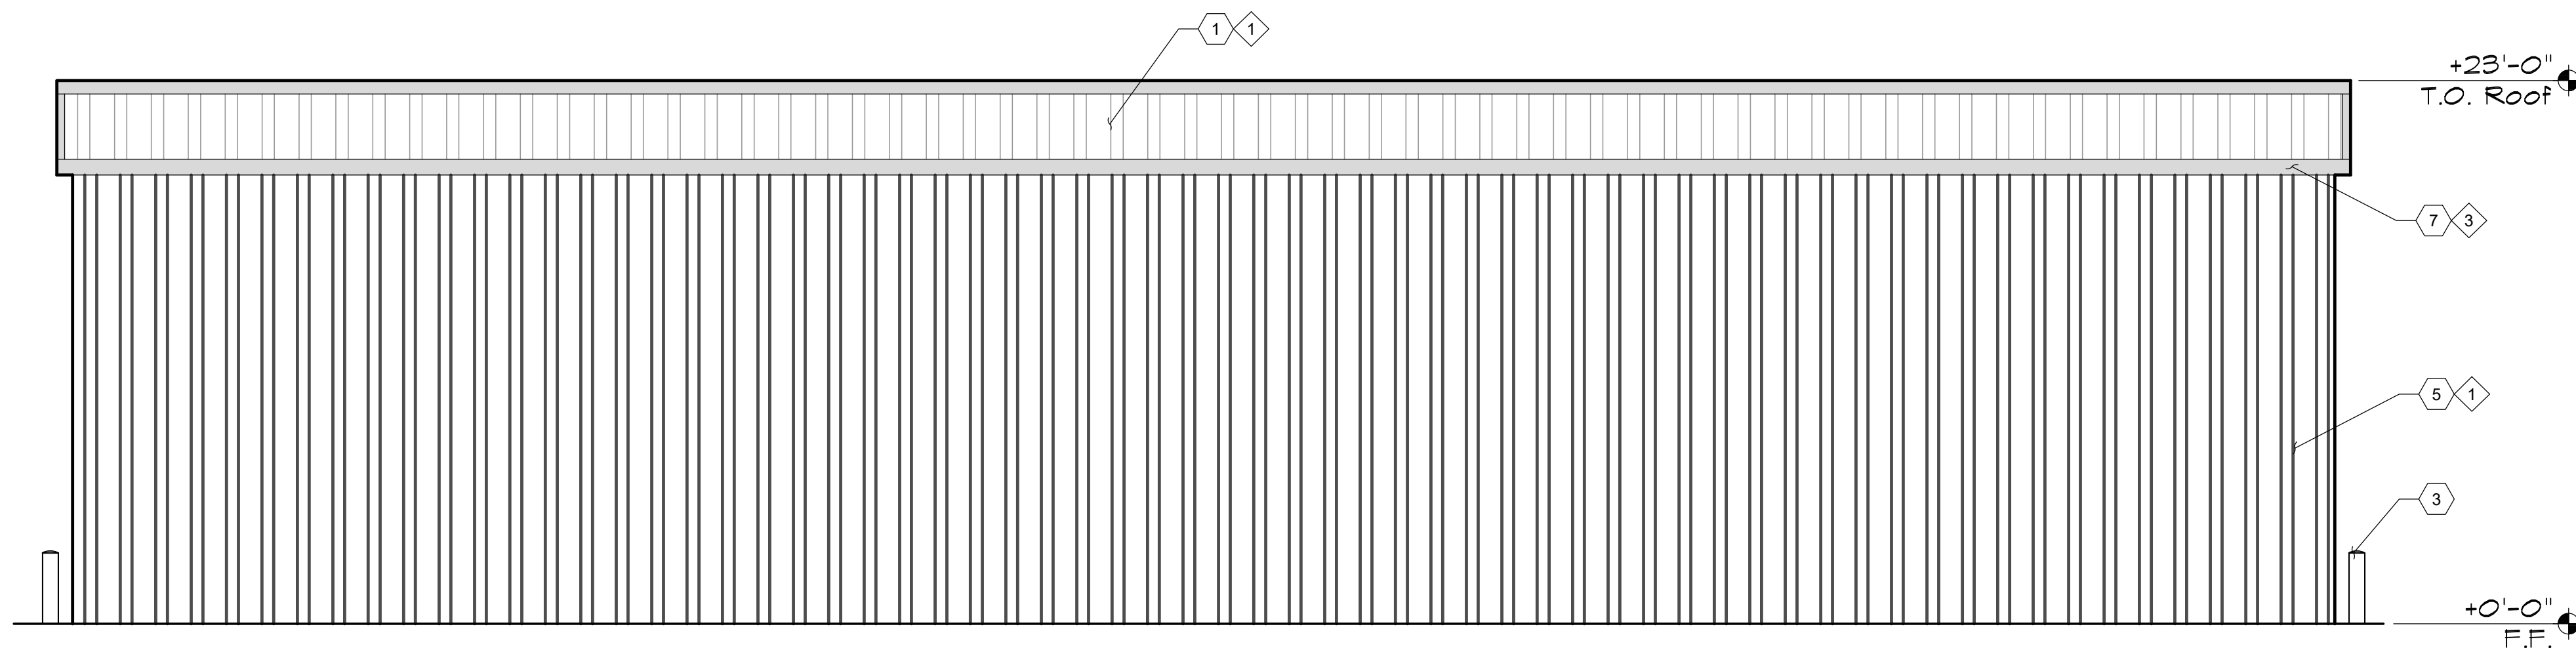

**WEST ELEVATION - BUILDING 8**

3/16" = 1'-0"

| KEYED NOTES |                                             |
|-------------|---------------------------------------------|
| No.         | DESCRIPTION                                 |
| 1           | PRE-FINISHED METAL ROOFING PANELS (TYP.)    |
| 2           | ANODIZED ALUMINUM STOREFRONT - DARK BRONZE  |
| 3           | PAINTED METAL BOLLARDS - TYP.               |
| 4           | PRE-FINISHED METAL COIL ROLL UP DOOR - TYP. |
| 5           | PRE-FINISHED METAL SIDING - TYP.            |
| 6           | PRE-FINISHED SOLID METAL DOOR - TYP.        |
| 7           | PRE-FINISHED METAL TRIM                     |

| COLOR SCHEDULE |             |
|----------------|-------------|
| No.            | DESCRIPTION |
| 1              | MEDIUM GREY |
| 2              | MATT BLACK  |
| 3              | DARK GREY   |

D:\00-TRU-EAST DESIGN\00-CLIENTS\02-Bottomline\PROJECTS-2025\BL-25-014 - Hollister Site Development\01-Drawings\A3.1 ELEVATIONS.dwg

| KEYED NOTES |   |
|-------------|---|
| No.         | DESCRIPTION   |
| 1           | (B) COLOR COAT STUCCO (a) IS A 3-COAT, 7/8" MIN. THICK (b) HAS TWO LAYERS OF GRADE D PAPER UNDER STUCCO WHERE OCCURS o/ PLYWOOD SHEATHING, AND (c) HAS 26 ga. GALV. KEEL SCREED @ FOUNDATION PLATE LINE @ LEAST 4" ABOVE GRADE (OR 2" ABOVE CONCRETE OR PAVING) 2"x6" WOOD STUDS 16" ON CENTER WITH 7/8" CEMENT PLASTER (MEASURED FROM THE FACE OF STUDS) ON THE EXTERIOR SURFACE. PLASTER MIX 1:4 FOR SCRATCH COAT & 1:5 FOR BROWN COAT, BY VOLUME, CEMENT TO SAND |
| 2           | ANODIZED ALUMINUM STOREFRONT - BLACK   |
| 3           | BRICK VENEER, OWNER TO SPECIFY   |
| 4           | HARDIE BOARD CEMENT LAP SIDING   |
| 5           | HARDIE BOARD CEMENT VERTICAL SIDING   |
| 6           | STANDING SEAM METAL ROOF - MATT BLACK   |
| 7           | PRE-FINISHED METAL AWNING - MATT BLACK   |
| 8           | 2X FASCIA BD. PAINTED TO MATCH   |

NOTE: ALL EQUIPMENT WILL BE ROOF MOUNTED @ THE CENTER LINE OF THE BUILDING TO INSURE SCREENING

| COLOR SCHEDULE |                          |
|----------------|--------------------------|
| No.            | DESCRIPTION              |
| 1              | SW 7100 - ARCADE WHITE   |
| 2              | SW 6991 - BLACK MAGIC    |
| 3              | SW 7027 - HICKORY SMOKE  |
| 4              | SW 9171 - FELTED WOOL    |
| 5              | SW 7041 - VAN DYKE BROWN |




SOUTH ELEVATION - BUILDING 2

3/16" = 1'-0"



SOUTH ELEVATION - BUILDING 3

3/16" = 1'-0"

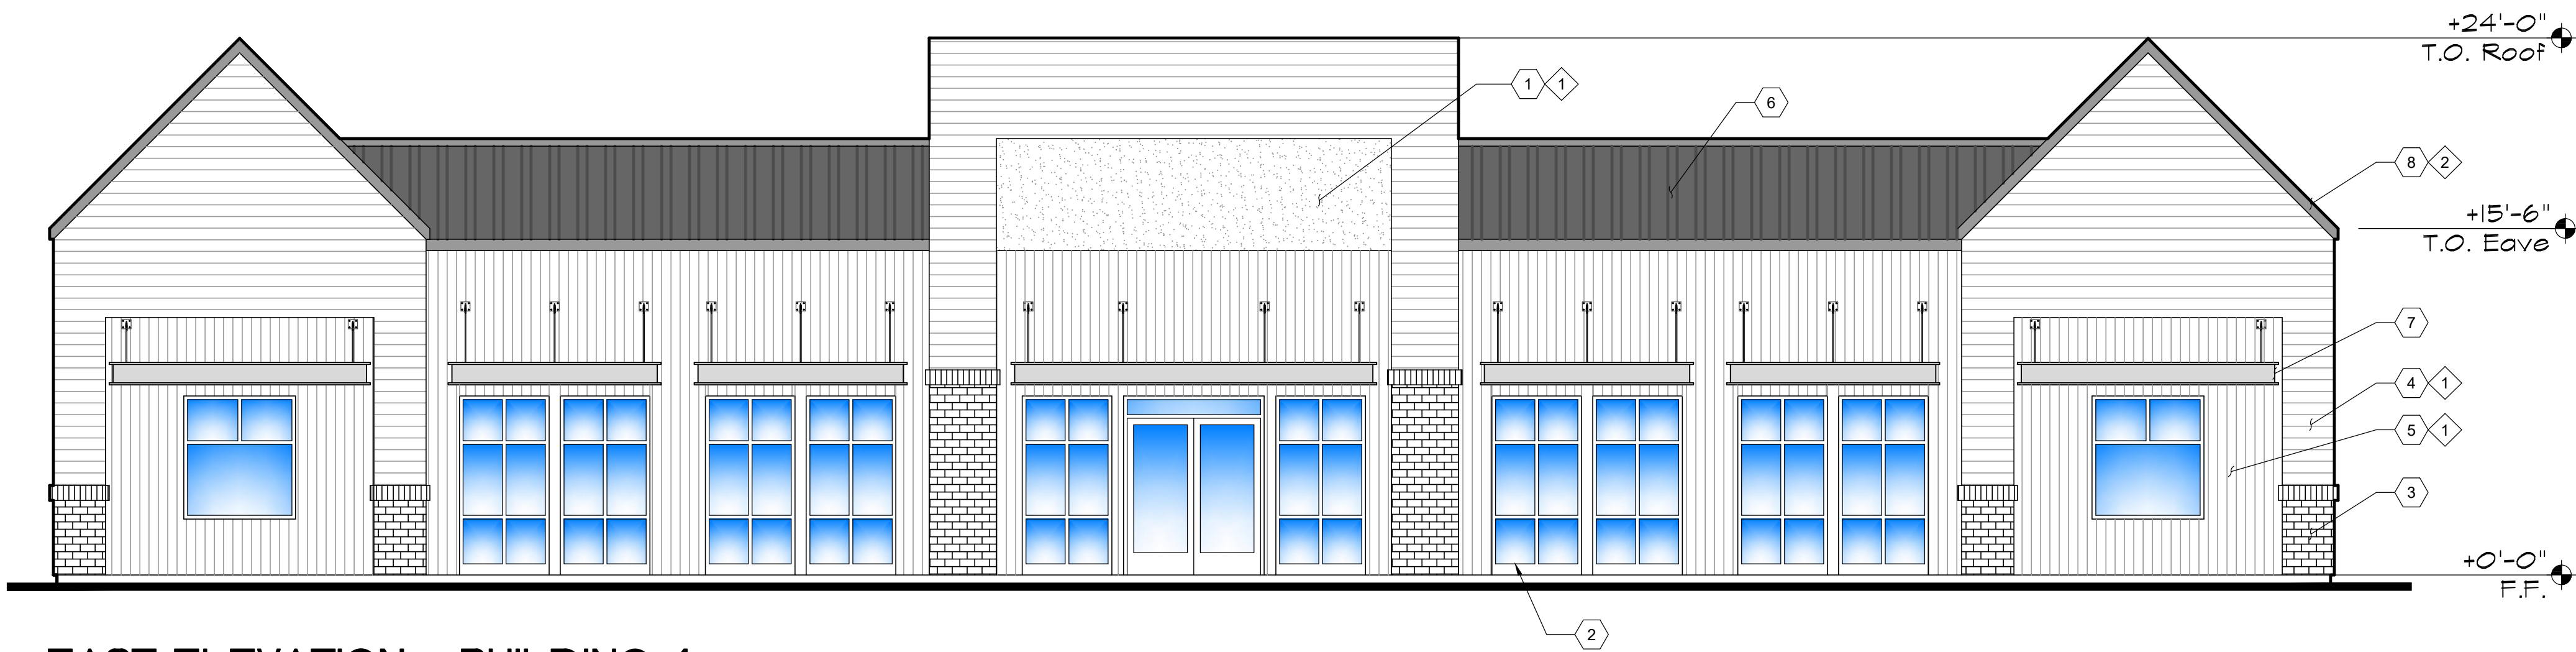

EAST ELEVATION - BUILDING 4

3/16" = 1'-0"



EAST ELEVATION - BUILDING 5

3/16" = 1'-0"

ENGINEER'S SEAL

| REVISIONS | DESCRIPTION | NO. | DATE |
|-----------|-------------|-----|------|
|           |             |     |      |
|           |             |     |      |
| ELEVATIONS                                       |          |
|--------------------------------------------------|----------|
| NEW COMMERCIAL/RETAIL DEVELOPMENT HOLLISTER, CA. |          |
| SHEET TITLE:                                     | PROJECT: |

SCALE: AS NOTED

DATE: 06.23.2026  
JOB: SPR2-6-23-26 ASHLAN & 99  
DWG BY: ME  
CHK BY: JN  
SHEET NO.:

A3.4

D:\00-TRU-EAST DESIGN\00-CLIENTS\02-Bottomline\PROJECTS-2025\BL-25-014 - Hollister Site Development\01-Drawings\A3.1 ELEVATIONS.dwg

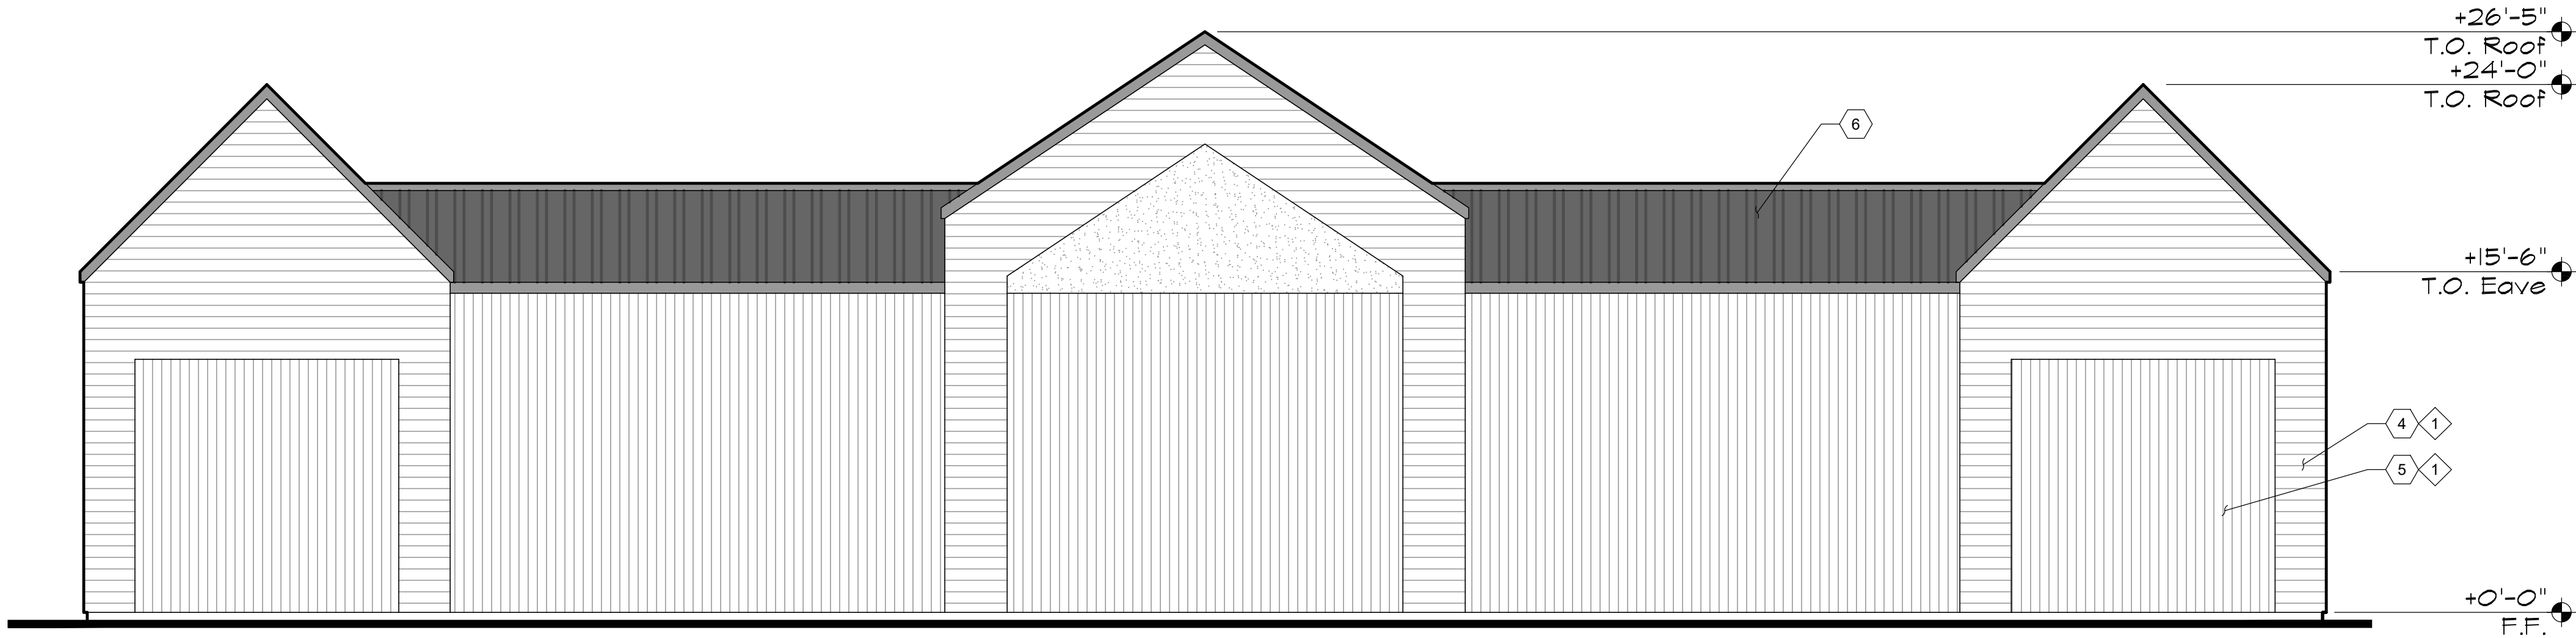


TYPICAL REAR ELEVATION - BUILDING 2,3,4 AND 5

3/16" = 1'-0"

| KEYED NOTES |   |
|-------------|---|
| No.         | DESCRIPTION   |
| 1           | (B) COLOR COAT STUCCO (a) IS A 3-COAT, 7/8" MIN. THICK (b) HAS TWO LAYERS OF GRADE D PAPER UNDER STUCCO WHERE OCCURS a/ PLYWOOD SHEATHING, AND (c) HAS 26 ga. GALV. KEEP SCREED @ FOUNDATION FLATE LINE @ LEAST 4" ABOVE GRADE (OR 2" ABOVE CONCRETE OR PAVING) 2"x6" MOOD STUDS 16" ON CENTER WITH 7/8" CEMENT PLASTER (MEASURED FROM THE FACE OF STUDS) ON THE EXTERIOR SURFACE. FLASTER MIX 1:1:4 FOR SCRATCH COAT & 1:3 FOR BROWN COAT, BY VOLUME, CEMENT TO SAND |
| 2           | ANODIZED ALUMINUM STOREFRONT - BLACK   |
| 3           | BRICK VENEER, OWNER TO SPECIFY   |
| 4           | HARDIE BOARD CEMENT LAP SIDING   |
| 5           | HARDIE BOARD CEMENT VERTICAL SIDING   |
| 6           | STANDING SEAM METAL ROOF - MATT BLACK   |
| 7           | PRE-FINISHED METAL AWNING - MATT BLACK   |
| 8           | 2X FASCIA BD. PAINTED TO MATCH   |

NOTE: ALL EQUIPMENT WILL BE ROOF MOUNTED @ THE CENTER LINE OF THE BUILDING TO INSURE SCREENING

| COLOR SCHEDULE |                          |
|----------------|--------------------------|
| No.            | DESCRIPTION              |
| 1              | SN 1100 - ARCADE WHITE   |
| 2              | SN 6991 - BLACK MAGIC    |
| 3              | SN 1021 - HICKORY SMOKE  |
| 4              | SN 9171 - FELTED WOOL    |
| 5              | SN 1041 - VAN DYKE BROWN |

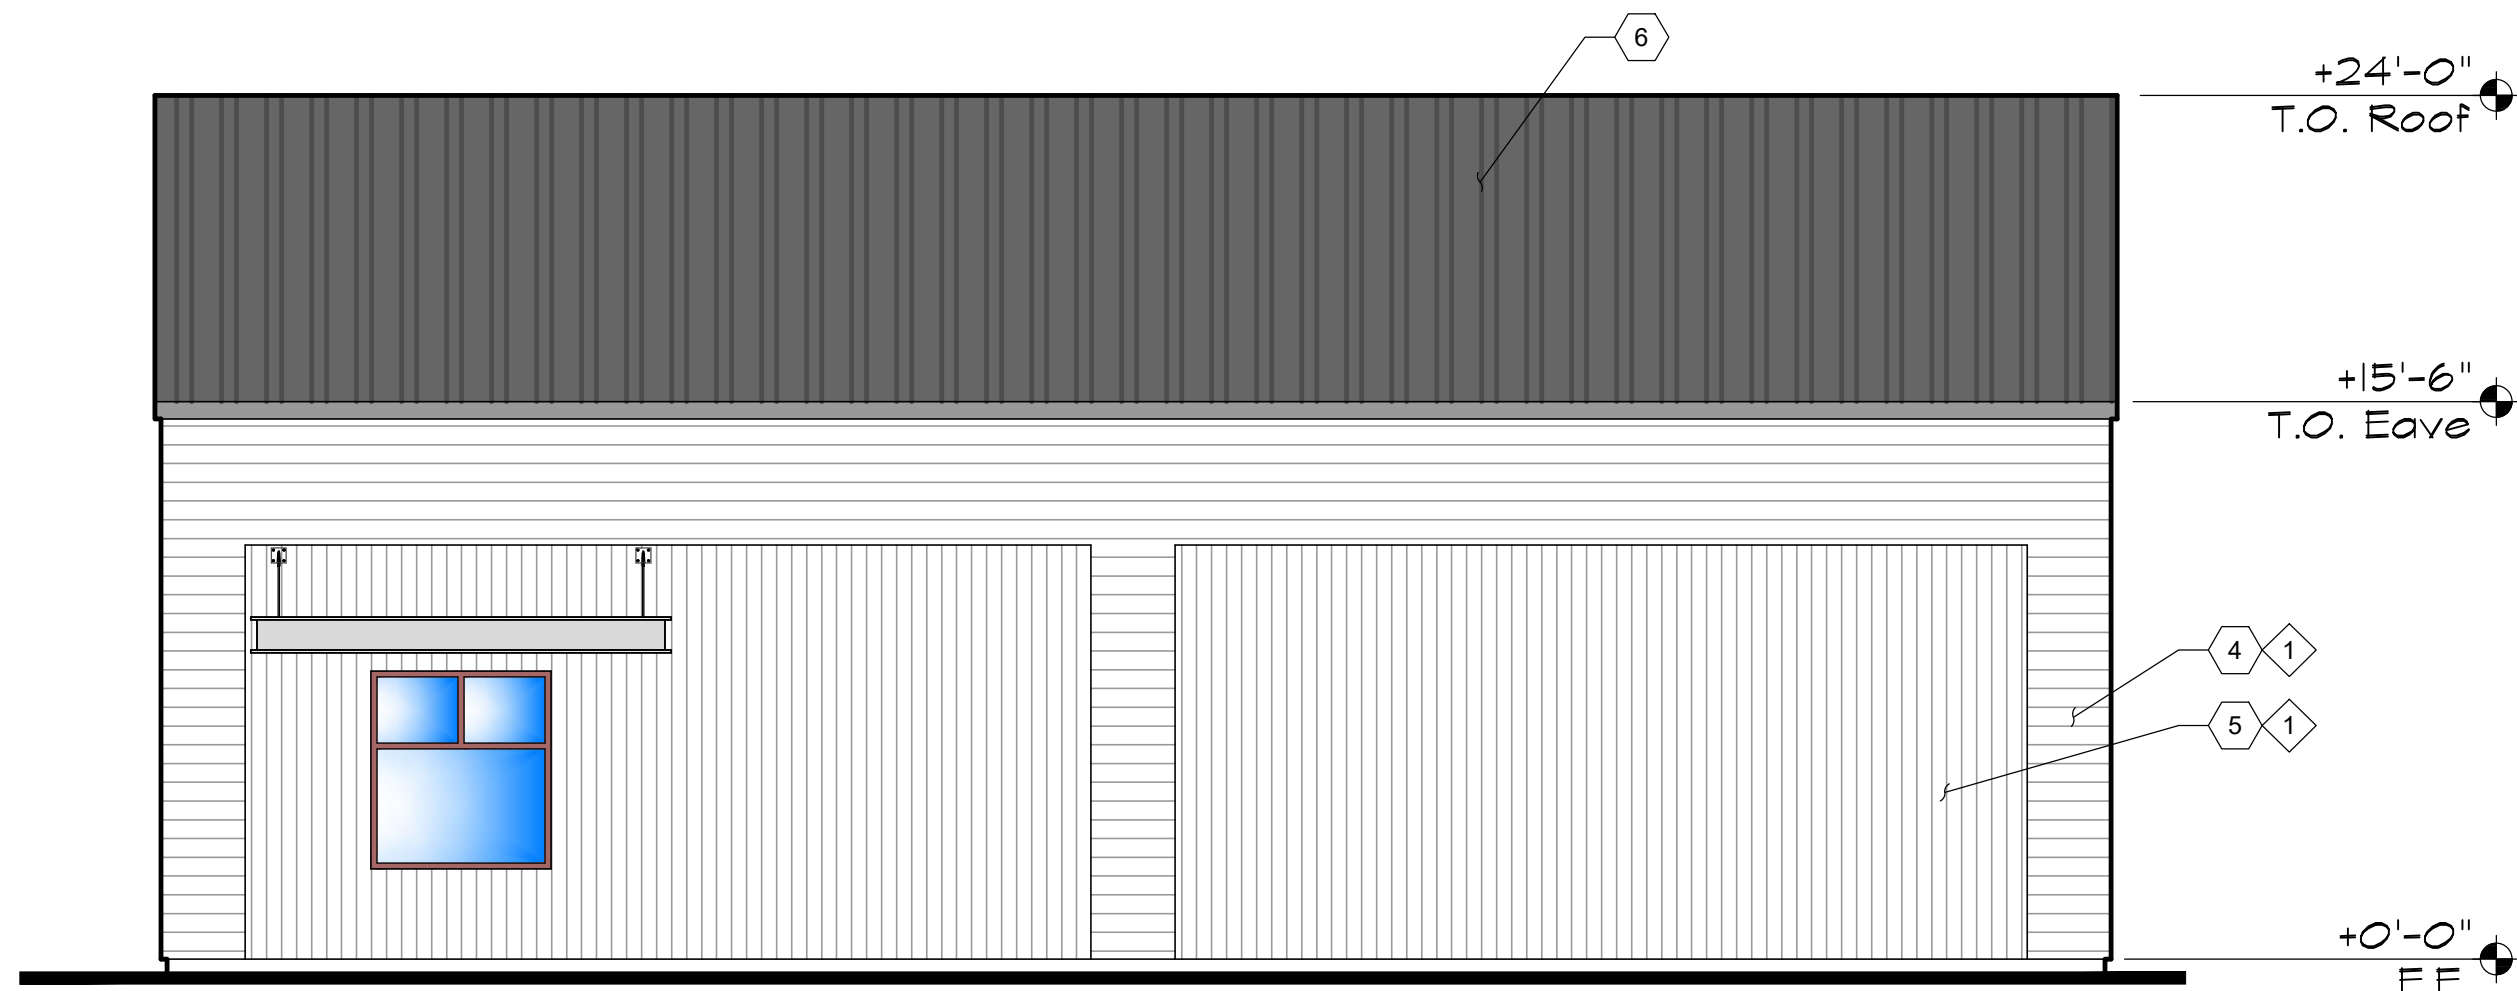

TYPICAL SIDE ELEVATION - BUILDING 2,3,4 AND 5

3/16" = 1'-0"



**BOTTOM LINE**

BROKER | CONSULT | ENTITLE | DESIGN  
ENGINEER | BUILD | CAPITAL | MANAGE

Po Box 1095  
Clovis, CA 93613  
Main: 559.917.3207 | Fax: 559.314.6123  
Permitting@Bottom-Line.com  
http://www.Bottom-Line.com

This document contains confidential information, is an instrument of a professional service, and the property of Bottom Line Group. It shall not be used on other projects or for the extension of this project without Bottom Line Group's written approval

ENGINEER'S SEAL

REVISIONS

| NO. | DESCRIPTION | DATE |
|-----|-------------|------|
|     |             |      |
|     |             |      |
ELEVATIONS

NEW COMMERCIAL/RETAIL  
DEVELOPMENT  
HOLLISTER, CA.

SHEET TITLE:


PROJECT:

SCALE: AS NOTED


DATE: 06.23.2026  
JOB: SPR2-6-23-26 ASHLAN & 99  
DWG BY: ME  
CHK BY: JIN  
SHEET NO.:

A3.5


D:\00-TRU-EAST DESIGN\00-CLIENTS\02-Bottomline\PROJECTS-2025\BL-25-014 - Hollister Site Development\01-Drawings\A3.1 ELEVATIONS.dwg

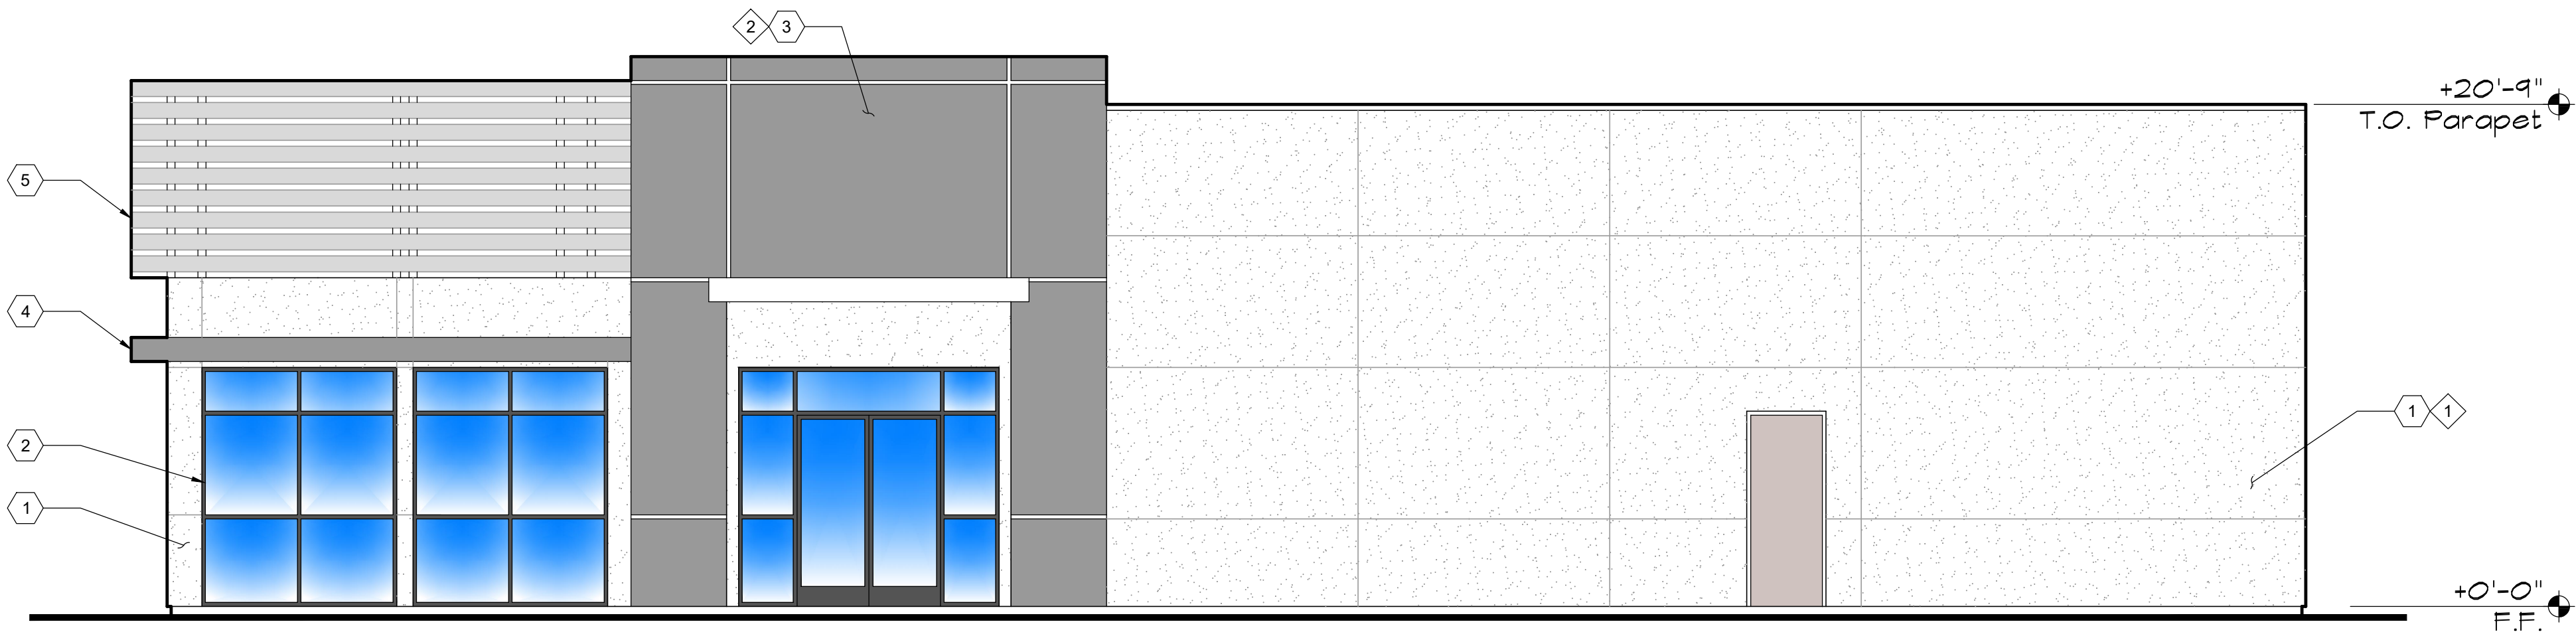


**NORTH ELEVATION - BUILDING 6**  
3/16" = 1'-0"

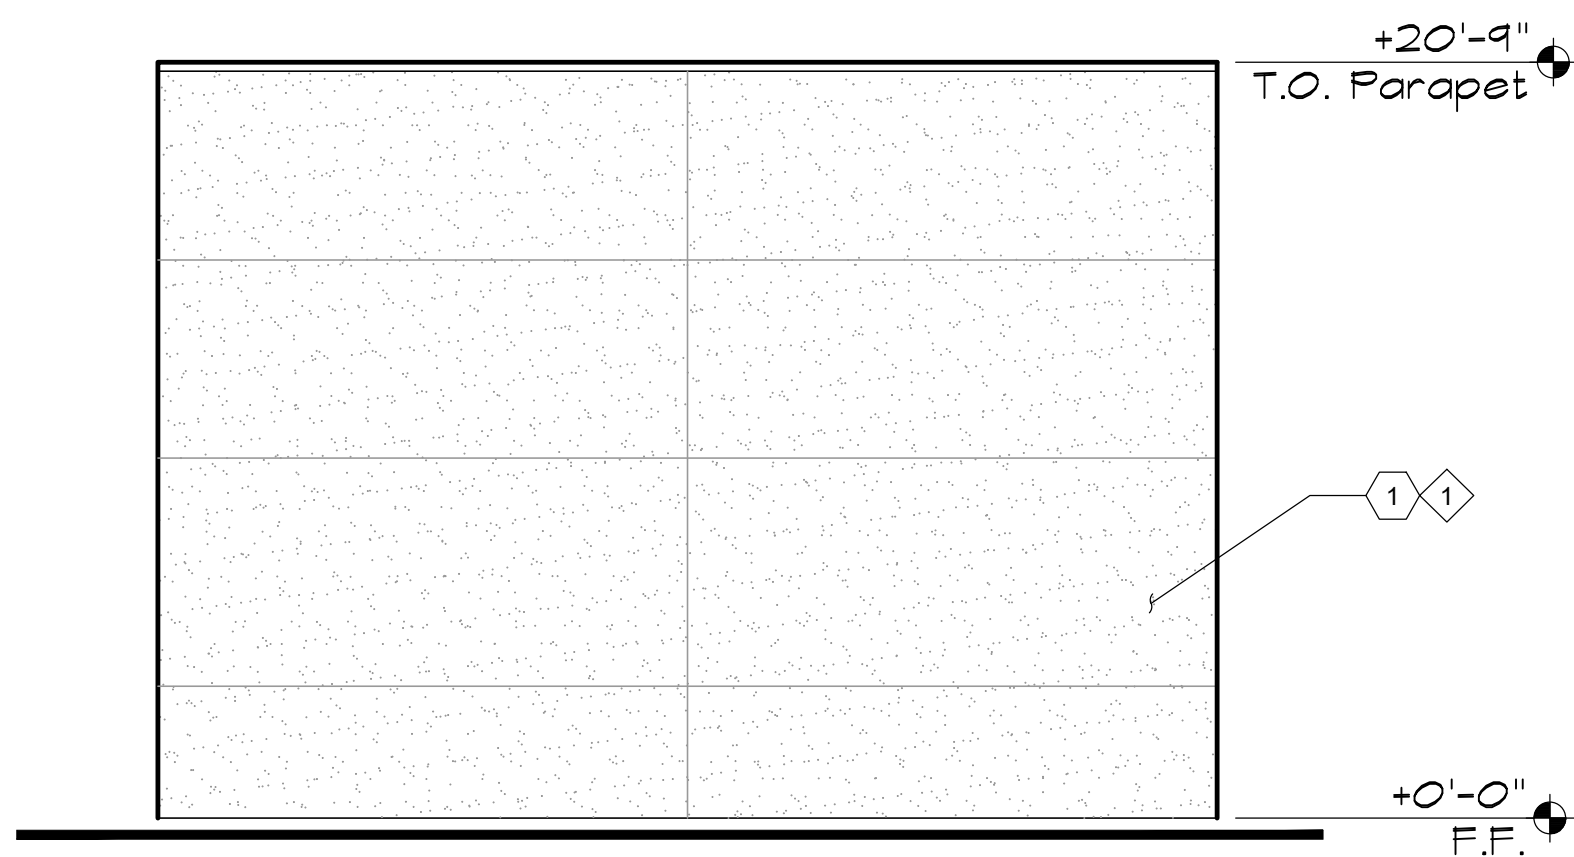

**WEST ELEVATION - BUILDING 6**  
3/16" = 1'-0"

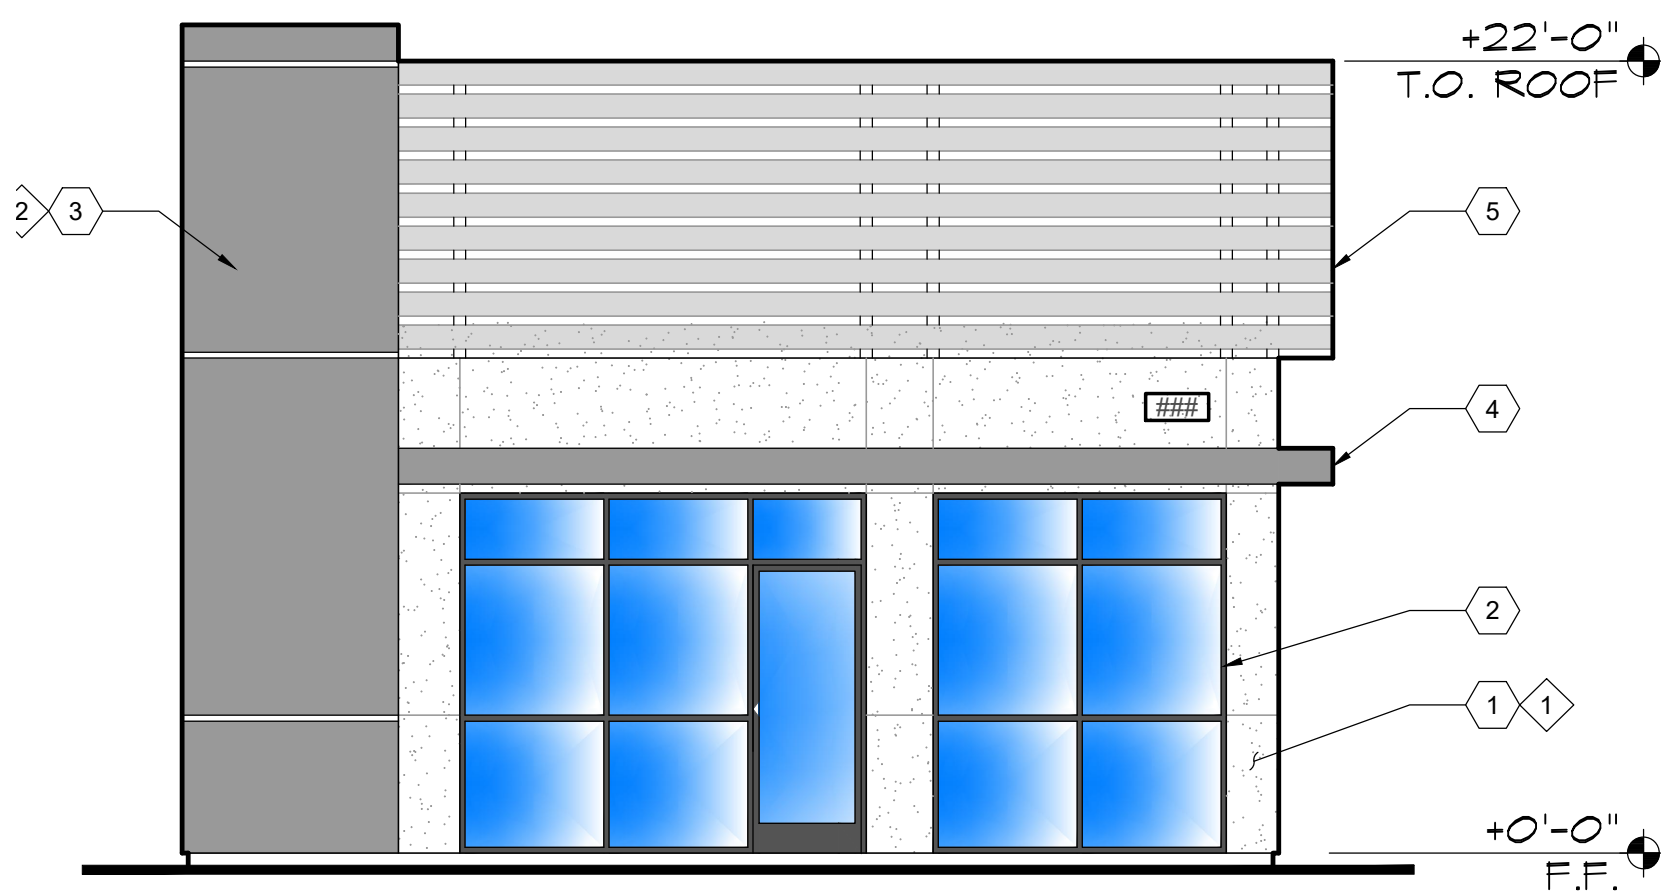

**EAST ELEVATION - BUILDING 6**  
3/16" = 1'-0"

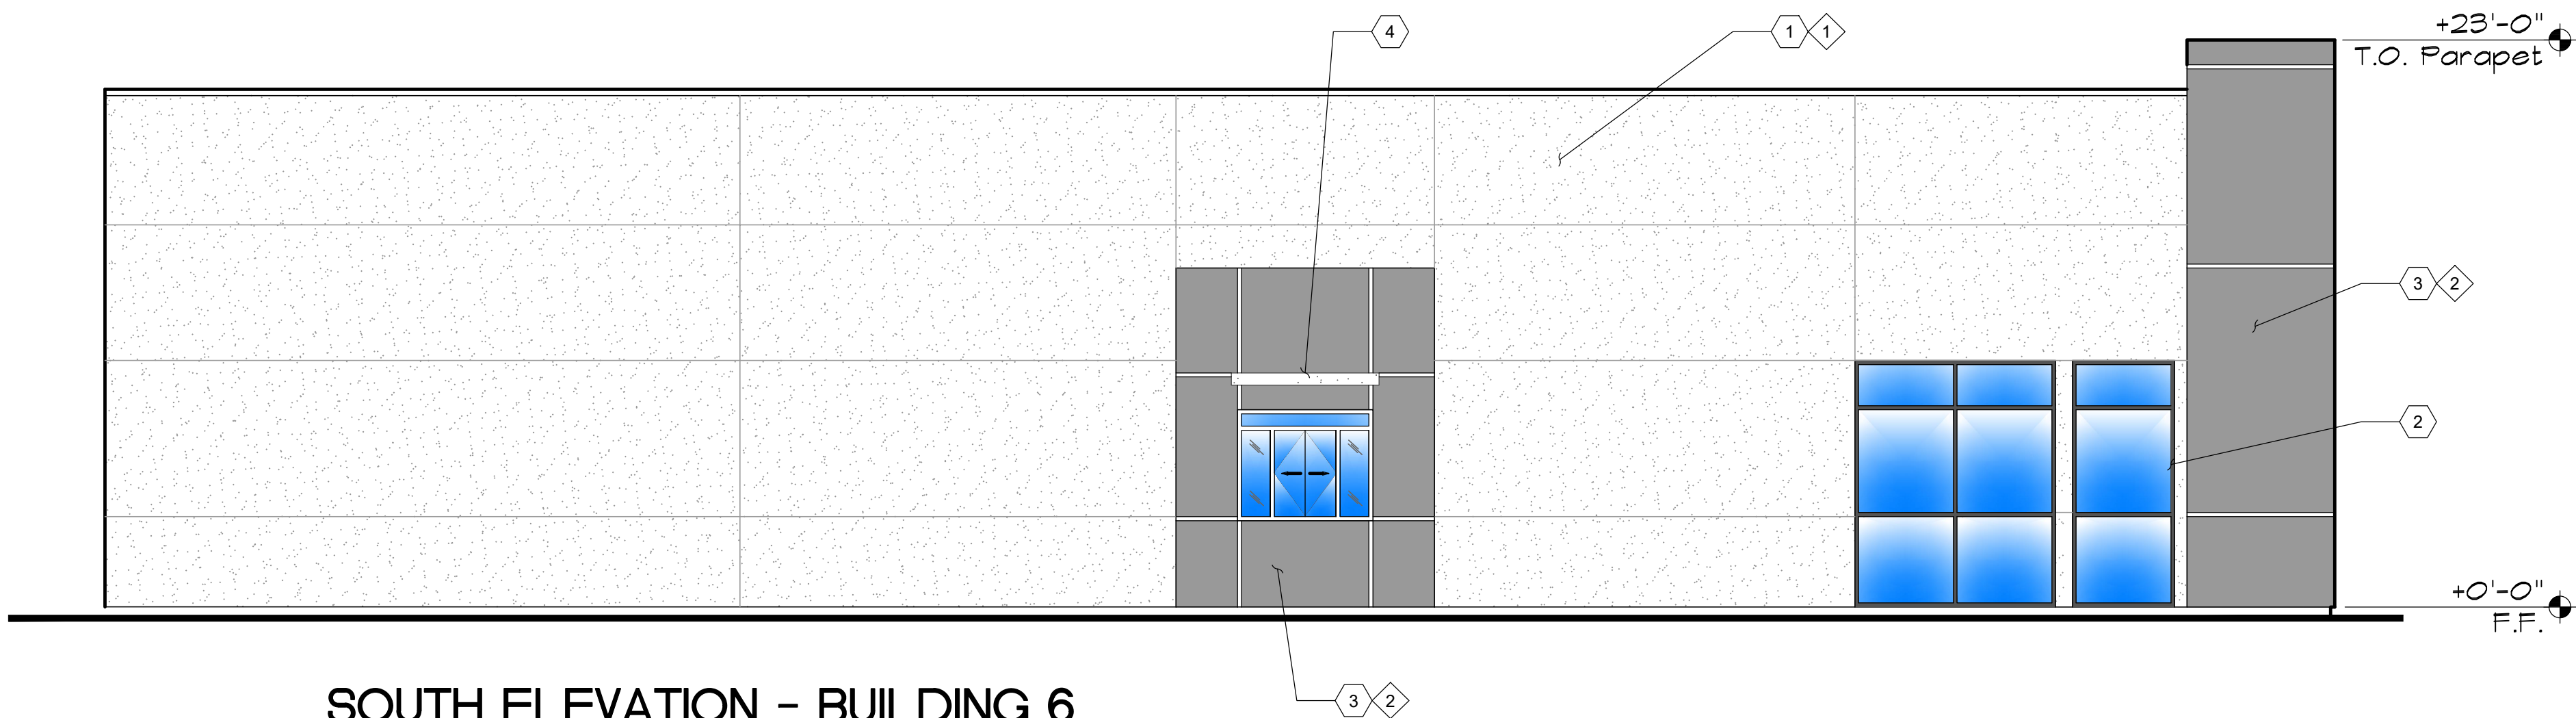

**SOUTH ELEVATION - BUILDING 6**  
3/16" = 1'-0"

| KEYED NOTES |   |
|-------------|---|
| No.         | DESCRIPTION   |
| 1           | (B) COLOR COAT STUCCO (a) IS A 3-COAT, 1/8" MIN. THICK (b) HAS TWO LAYERS OF GRADE D PAPER UNDER STUCCO WHERE OCCURS a/ FLYWOOD SHEATHING; AND (c) HAS 26 ga. GALV. KEEL SCREED @ FOUNDATION PLATE LINE @ LEAST 4" ABOVE GRADE (OR 2" ABOVE CONCRETE OR PAVING) 2"x6" WOOD STUDS 16" ON CENTER WITH 1/8" CEMENT PLASTER (MEASURED FROM THE FACE OF STUDS) ON THE EXTERIOR SURFACE. PLASTER MIX 1:4 FOR SCRATCH COAT & 1:5 FOR BROWN COAT, BY VOLUME, CEMENT TO SAND |
| 2           | ANODIZED ALUMINUM STOREFRONT - DARK BRONZE   |
| 3           | ALUMINUM PANEL SYSTEM   |
| 4           | PRE-FINISHED METAL AVNINGS   |
| 5           | PRE-FINISHED METAL SOFFIT SYSTEM - MEDIUM RUST   |

NOTE: ALL EQUIPMENT WILL BE ROOF MOUNTED @ THE CENTER LINE OF THE BUILDING TO INSURE SCREENING

| COLOR SCHEDULE |                           |
|----------------|---------------------------|
| No.            | DESCRIPTION               |
| 1              | SW 6062 - VINTAGE LEATHER |
| 2              | SW 6137 - BURLAP          |
| 3              | BM - HC-25 FAIRVIEW TAUPE |

ENGINEER'S SEAL

| REVISIONS | DESCRIPTION | DATE |
|-----------|-------------|------|
|           |             |      |
|           |             |      |
| ELEVATIONS   | NEW COMMERCIAL/RETAIL DEVELOPMENT HOLLISTER, CA. |
|--------------|--------------------------------------------------|
|              |                                                  |
| SHEET TITLE: | PROJECT:                                         |

SCALE: AS NOTED

DATE: 06.23.2026  
JOB: SPR2-6-23-26 ASHLAN & 99  
DWG BY: ME  
CHK BY: JN  
SHEET NO.:

A3.6